


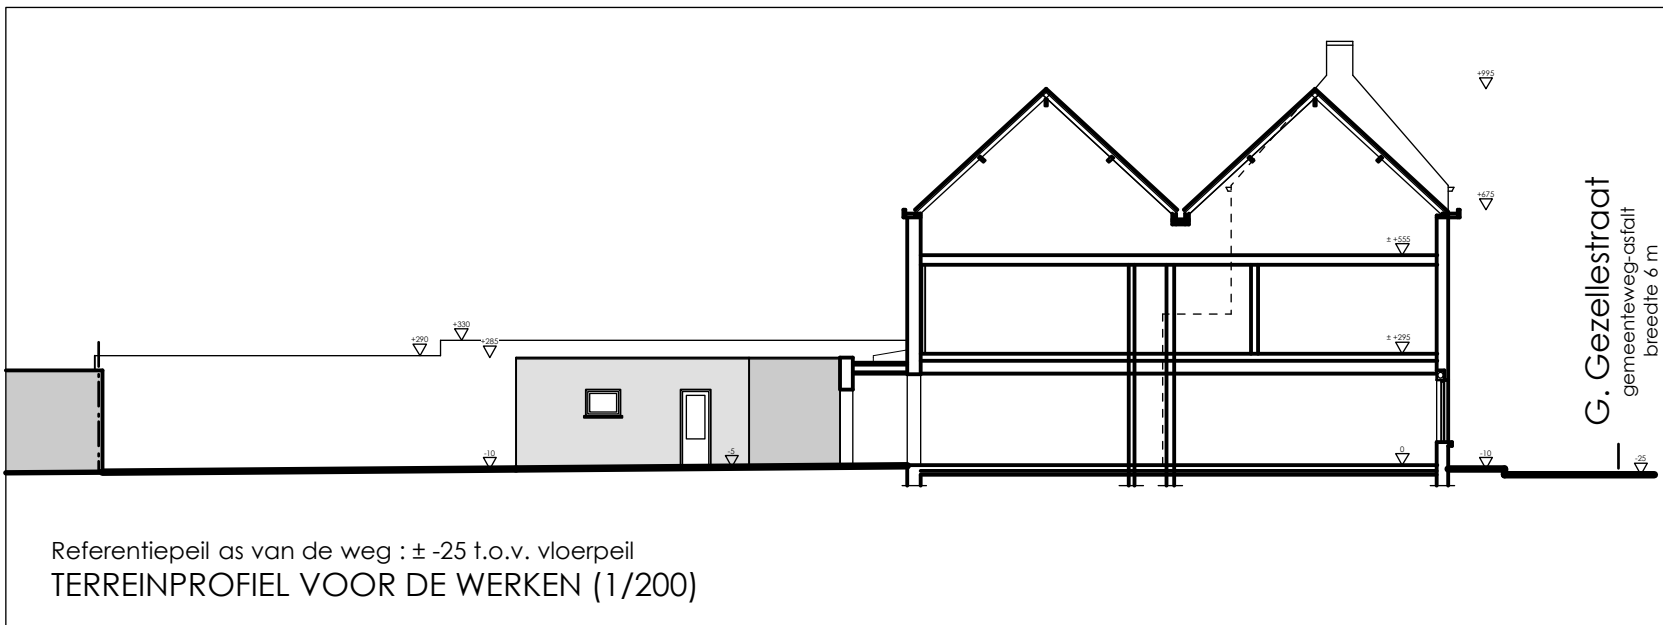

0 1 2 3 4 5 6 7 8 9 10m



haelewyn | ARCHITECTEN

BA_2608_T_B_terreinprofiellangs

1/200