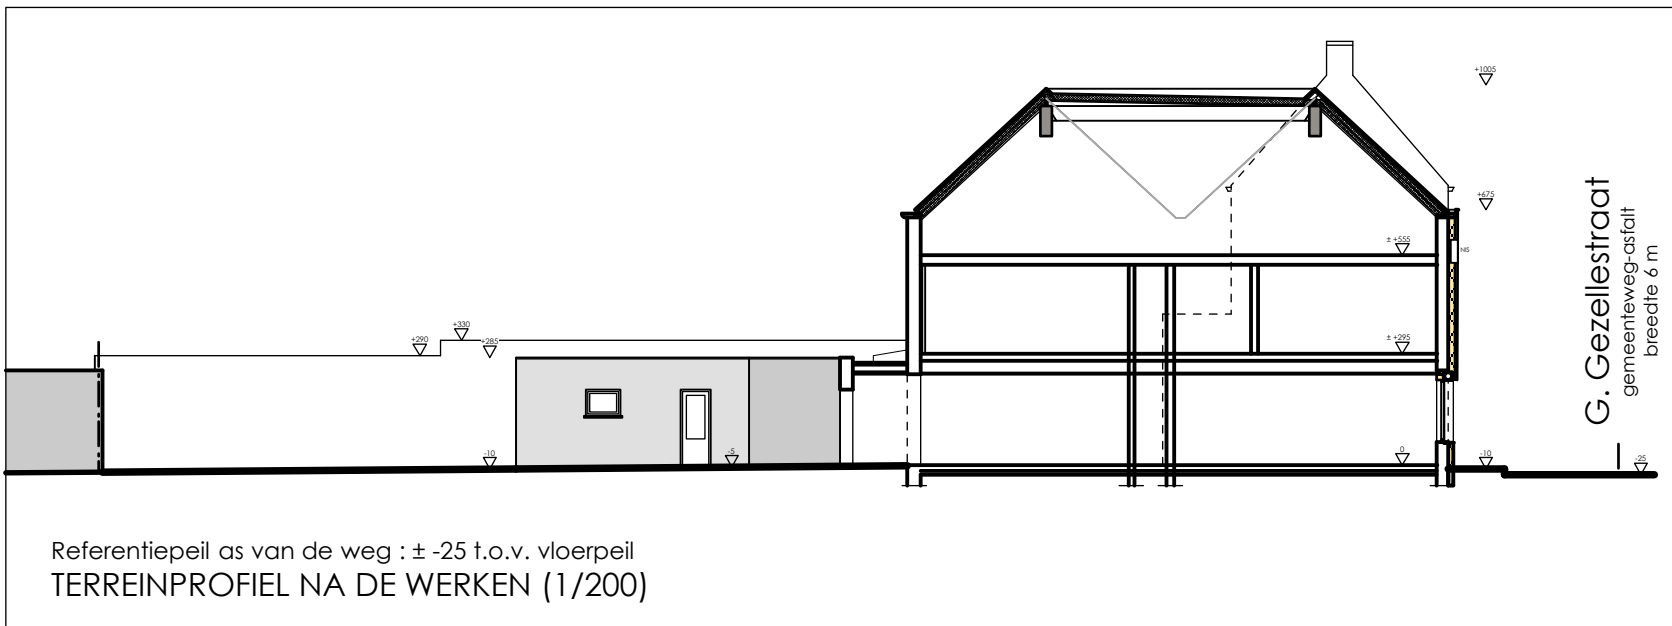


haelewyn | ARCHITECTEN

BA_2608_T_N_terreinprofiellangs

1/200