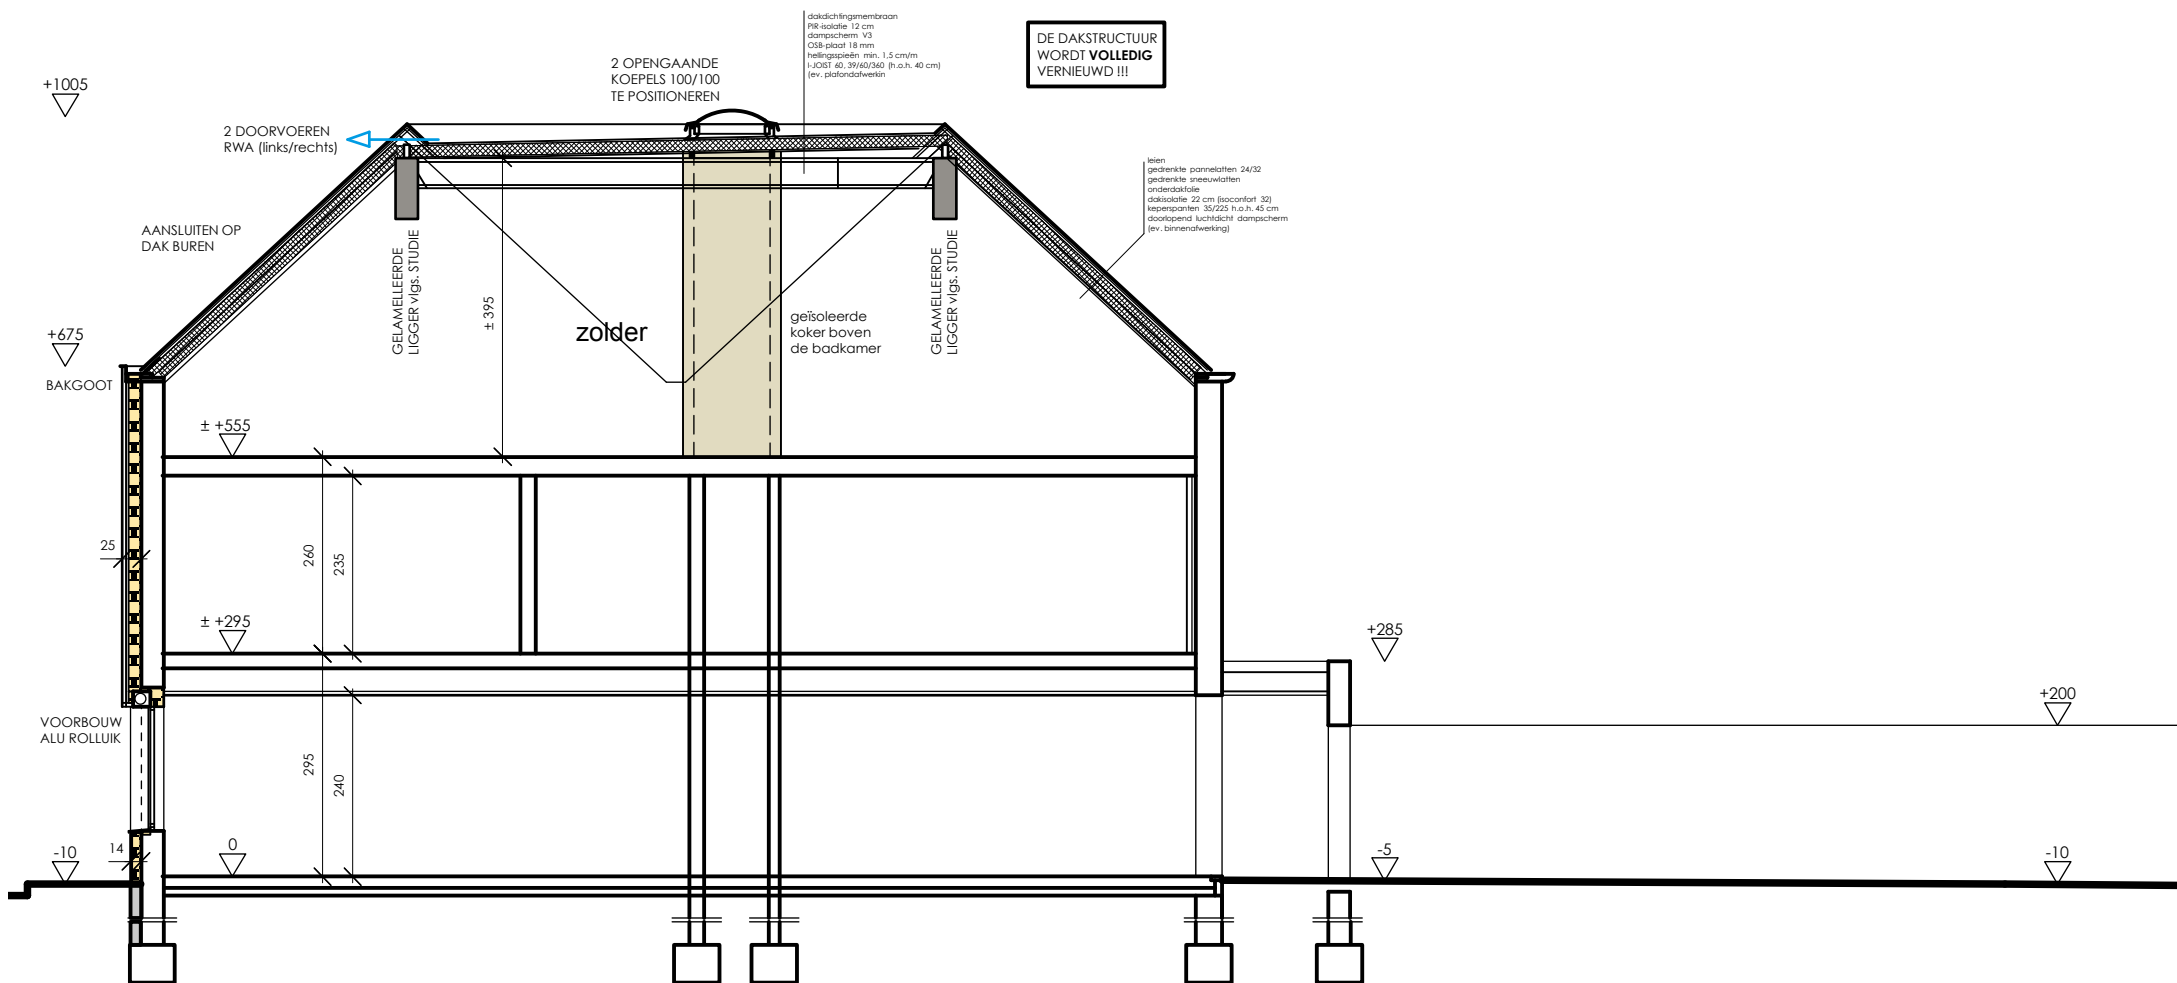


haelewyn | ARCHITECTEN

BA_2508_S_N_snedes BB

1/100