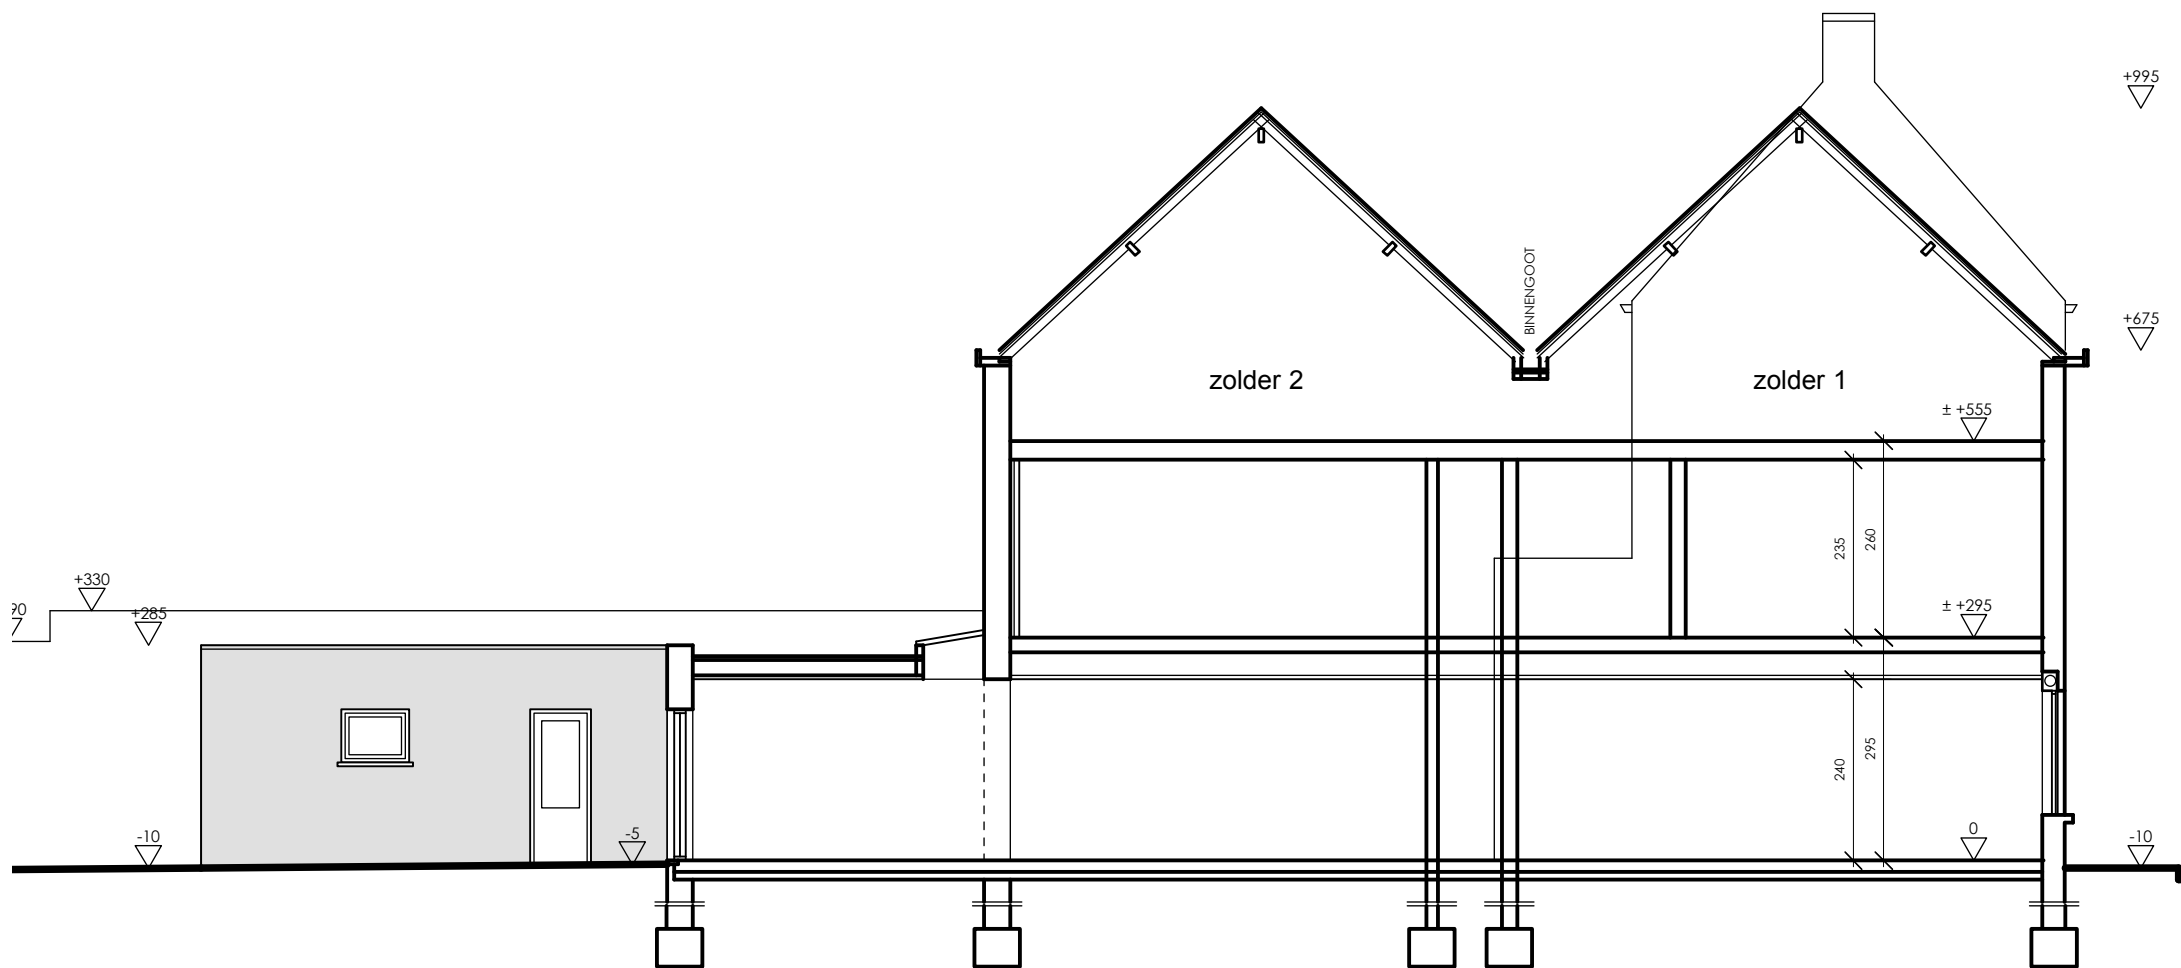


haelewyn | ARCHITECTEN

BA_2508_S_B_snode AA

1/100