


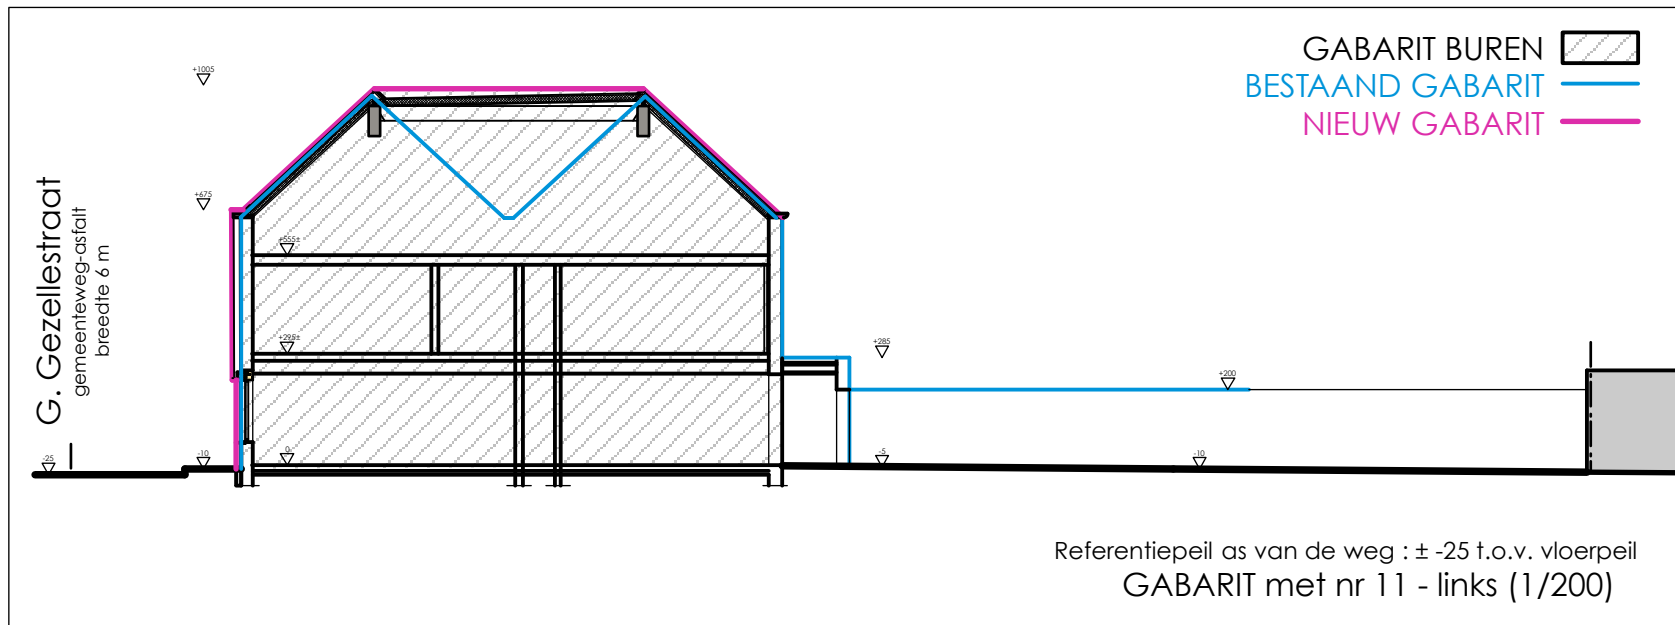

0 1 2 3 4 5 6 7 8 9 10m



haelewyn | ARCHITECTEN

BA_2508_P_GAB_N_gabaritlinks

1/200