


BA_23450_T_BN_T6

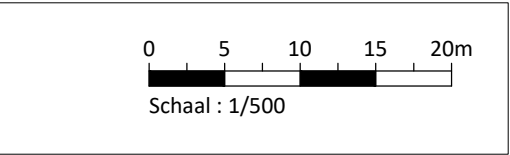

TERREIN	Bestaand	Maaiveldpeil BT
		Tussenafstand
	ontwerp	Toekomstig maaiveld
		Tussenafstand


OT RIOLERING	DWA	Tussenafstand
		Diameter + helling
		Bodemhoogte
	RWA	Tussenafstand
		Diameter + helling
		Bodemhoogte

T6

Lengteschaal: 1/500

Hoogteschaal: 1/100

Vergelijkingsvlak: 10.00m T.A.W.

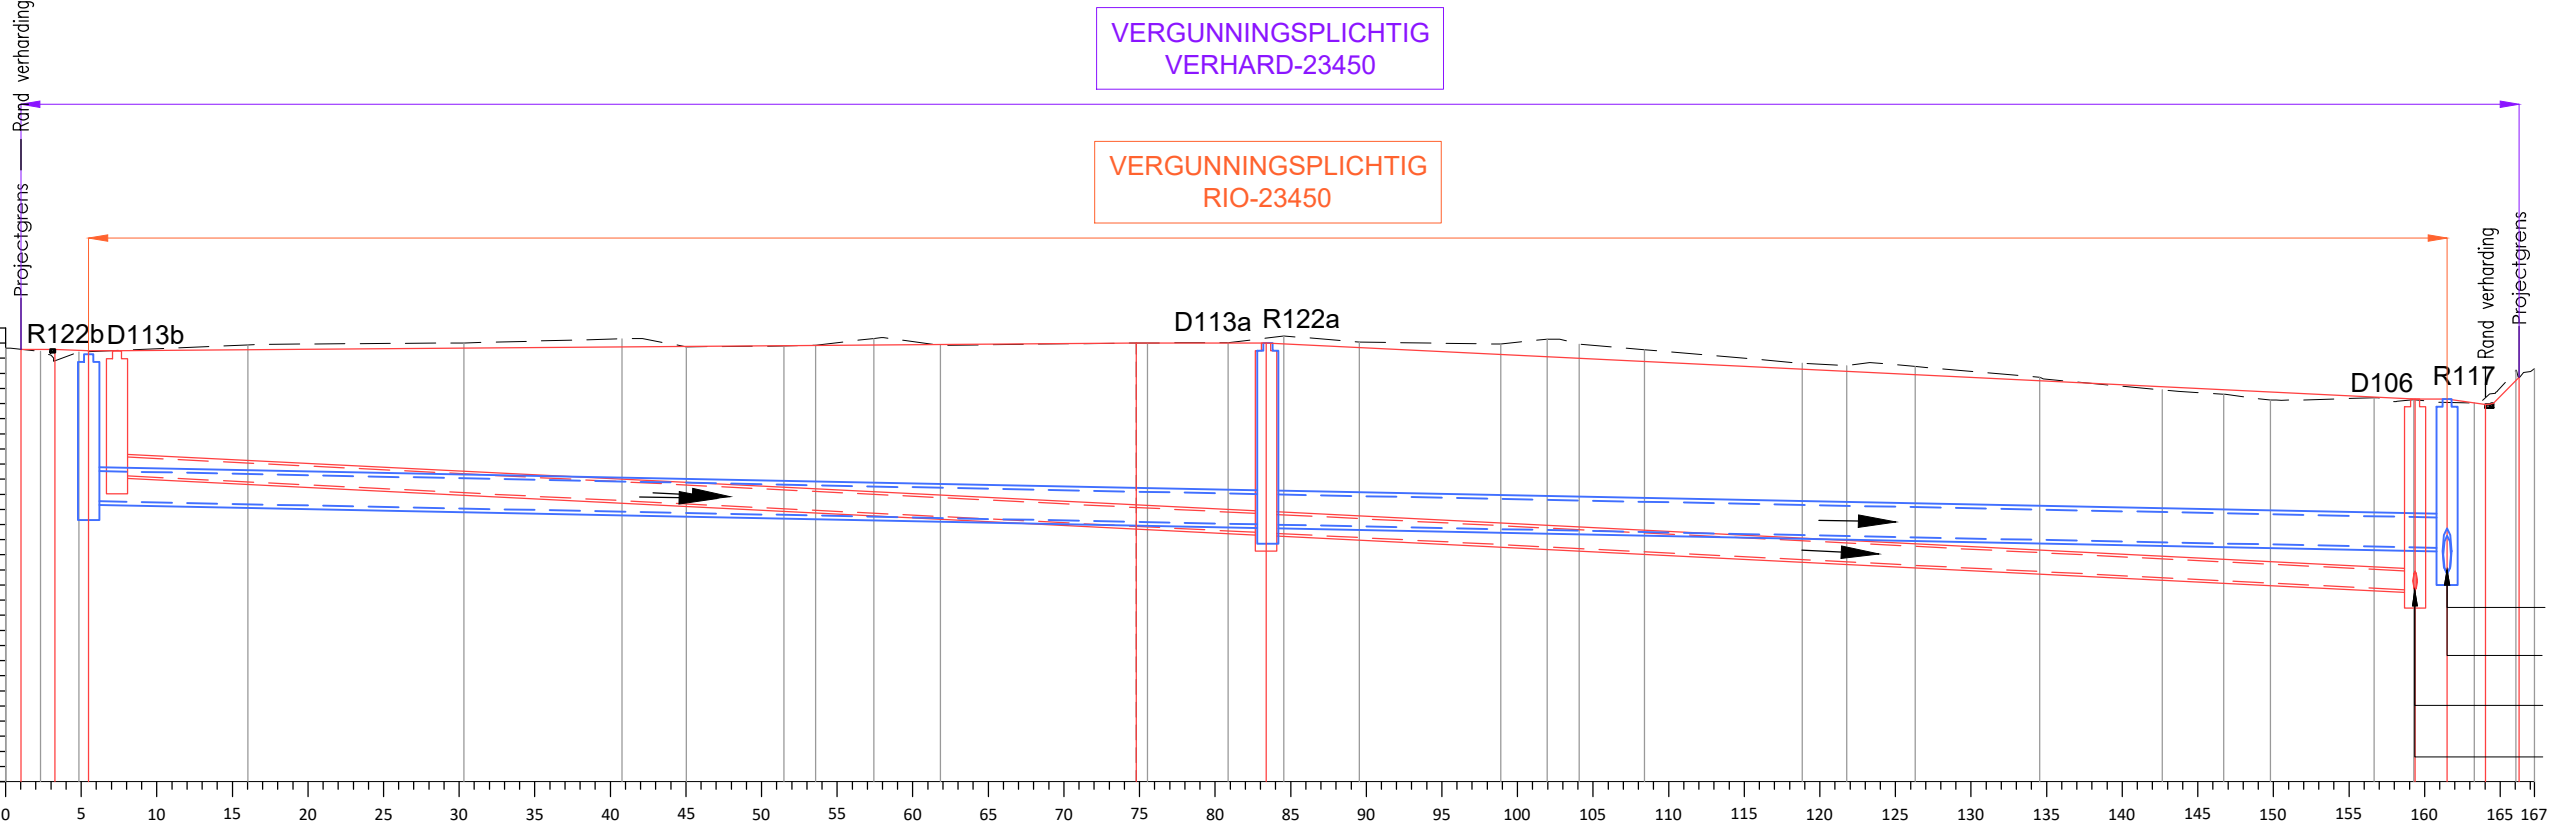

15.69	15.66	15.78		15.80		15.86	15.75	15.76	15.77	15.86	15.77		15.80	15.80	15.89	15.81		15.79	15.85	15.79	15.71		15.53	15.50	15.49		15.35	15.18	15.12	15.05	15.08	15.05	15.01	15.44	
2.54	11.19	14.29	10.45	4.25	6.45	2.11	3.83	4.42	13.68	5.34	3.68	5.00	9.35	3.07	2.12	4.32	10.43	2.95	4.53	8.24	8.09	4.07	3.09	6.86	2.62	3.99	2.77								
15.72	15.72	15.70	15.70										15.80		15.80																				
1.96	2.23	1.87					67.42						8.59																						
0.80																																			

D113b		76m	D113a		76m	D106	
		G/G/Ø/250 / 10.0‰			G/G/Ø/250 / 10.0‰		
	14.05			13.29 13.29			12.53
R122b		78m	R122a		78m	R117	
		G/G/Ø/400 / 4.0‰			G/G/Ø/400 / 4.0‰		
	13.71			13.40 13.40			13.09