


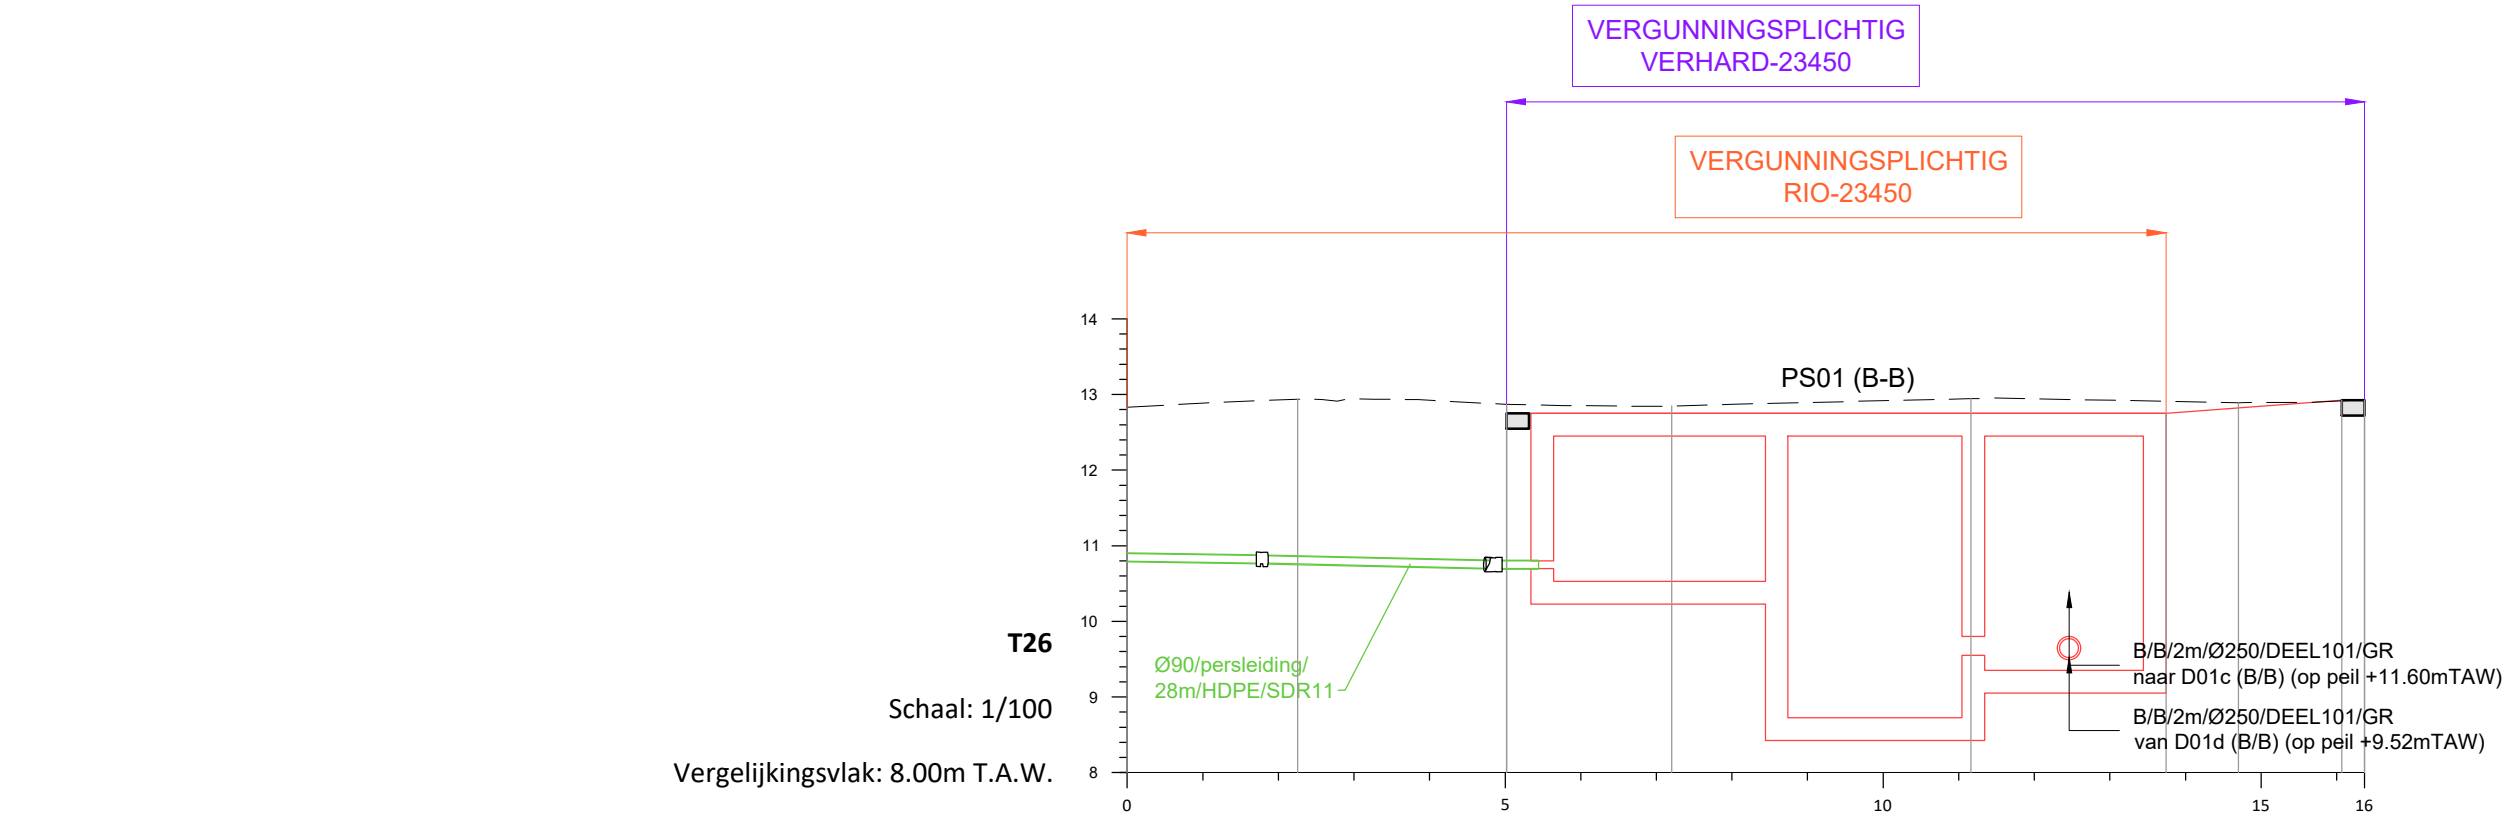

TERREIN	Bestaand	Tussenafstand
		Maaiveldpeil BT
	ontwerp	Toekomstig maaiveld
		Tussenafstand

	2.76	2.19	3.96	3.54	
12.94	12.87	12.85	12.94	12.89	
	12.75	12.75		12.75	12.92
	0.30		8.42	2.33	0.30

BK leiding persleiding

10.83	10.70	10.70	
-------	-------	-------	--

BA_23450_T_BN_T26

