


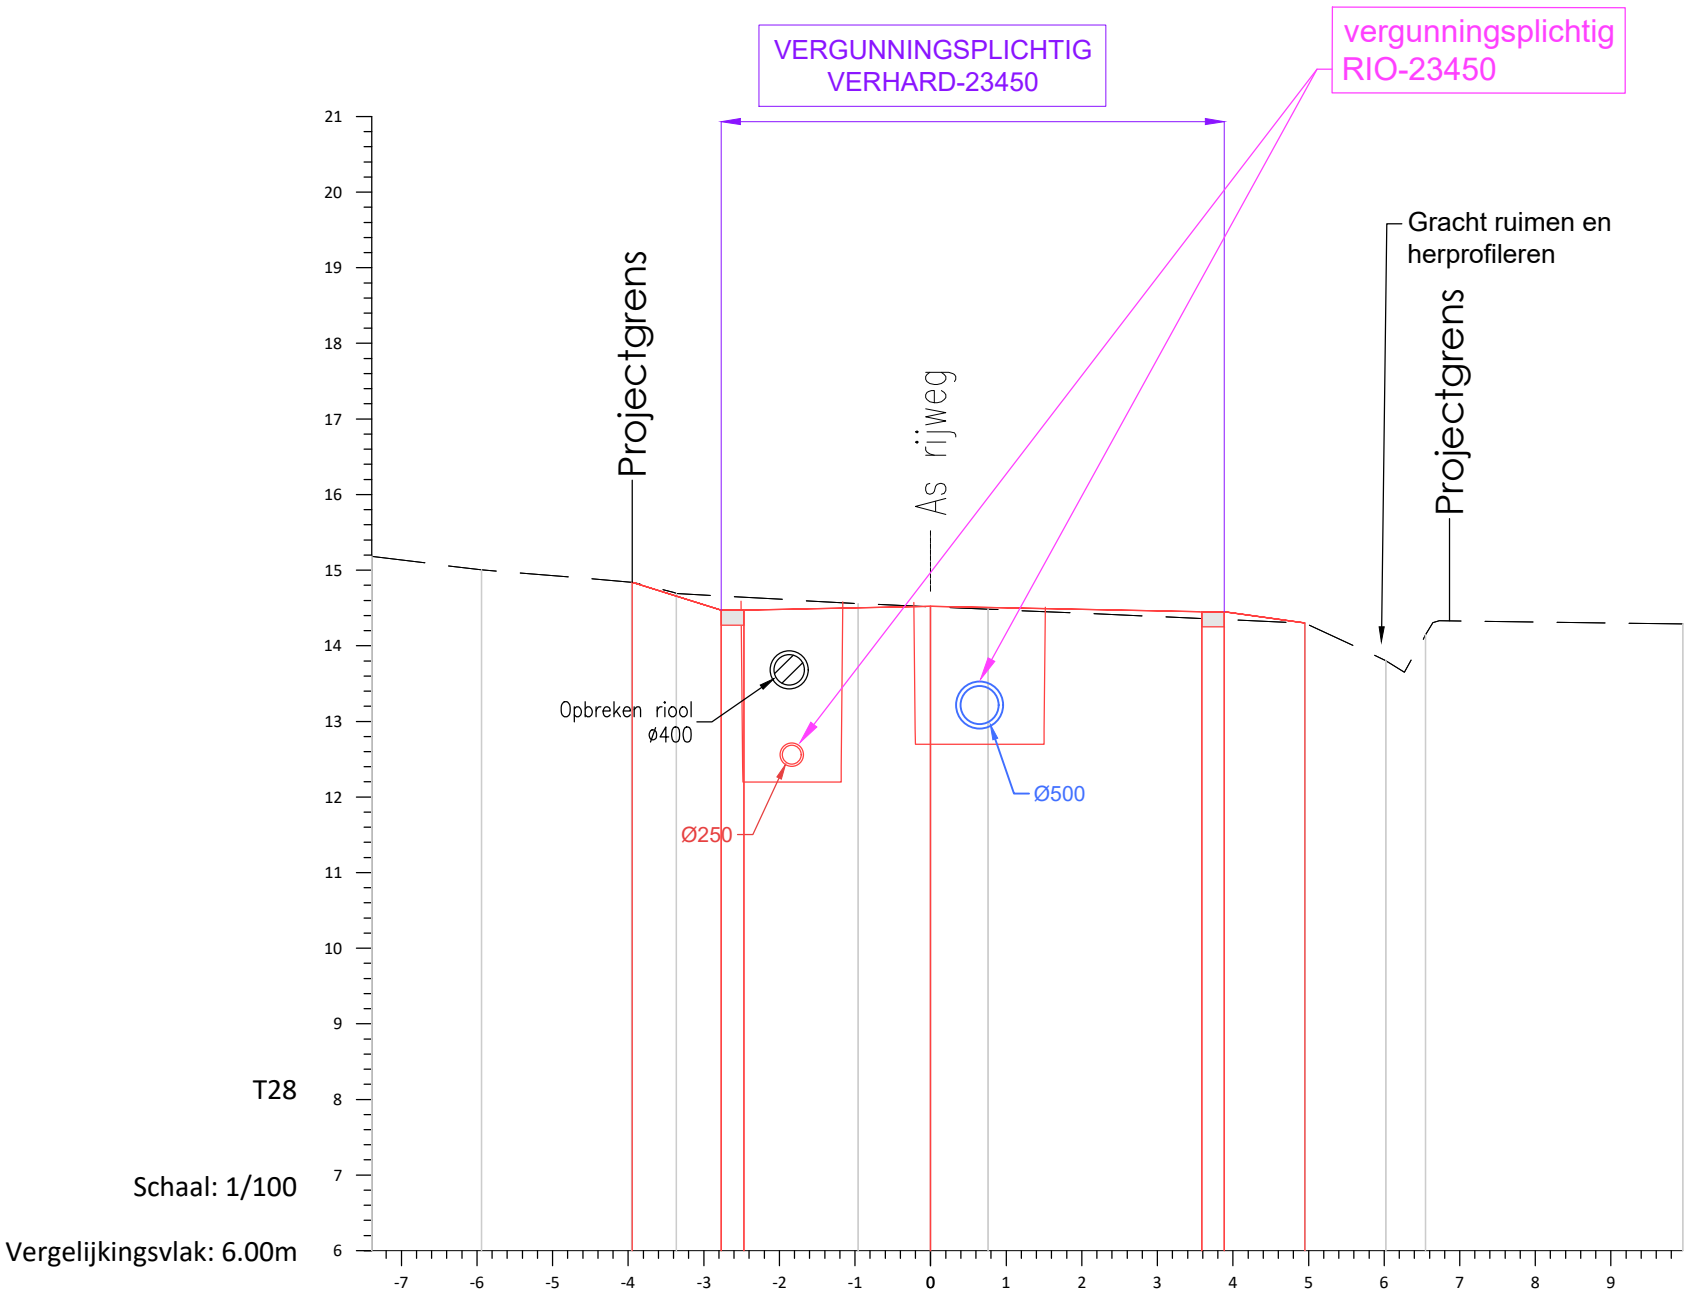

|          |               |
|----------|---------------|
| Bestaand | Maaiveldpeil  |
|          | Tussenafstand |
| Ontwerp  | Maaiveldpeil  |
|          | Tussenafstand |

|       |       |       |      |       |       |       |       |  |
|-------|-------|-------|------|-------|-------|-------|-------|--|
| 15.18 |       |       |      | 14.52 | 14.29 |       |       |  |
| 7.39  |       |       |      |       | 9.95  |       |       |  |
| 14.84 | 14.47 | 14.47 |      | 14.52 | 14.45 | 14.45 | 14.30 |  |
|       | 1.18  | 0.30  | 2.47 |       | 3.59  | 0.30  | 1.06  |  |

BA\_23450\_T\_BN\_T28

