


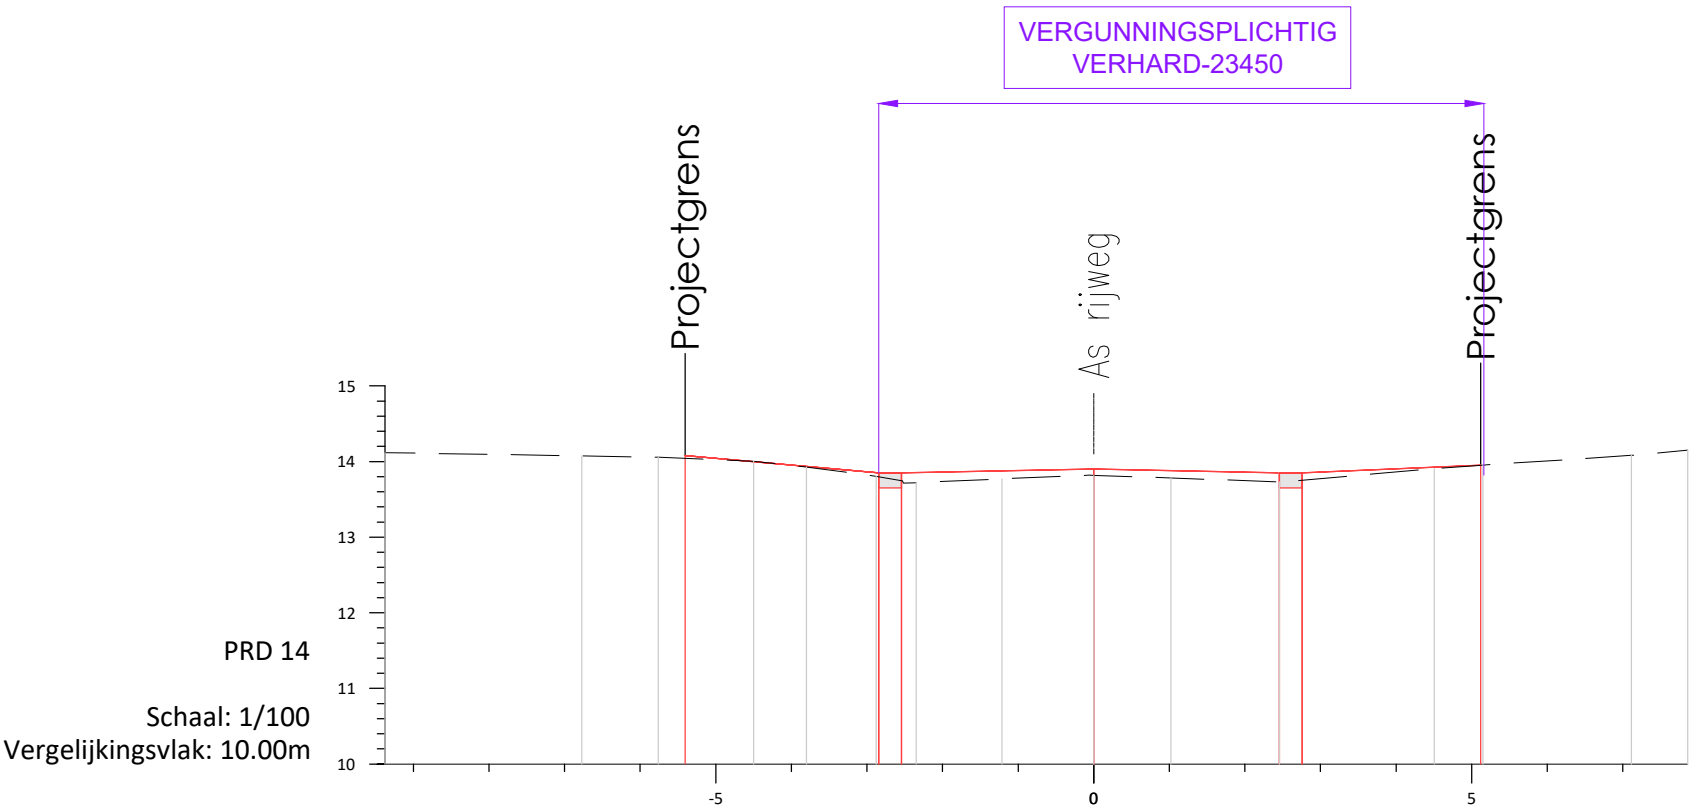

|          |               |
|----------|---------------|
| Bestaand | Maaiveldpeil  |
|          | Tussenafstand |
| Ontwerp  | Maaiveldpeil  |
|          | Tussenafstand |

|       |       |       |       |       |       |       |       |       |  |       |
|-------|-------|-------|-------|-------|-------|-------|-------|-------|--|-------|
| 14.12 | 9.38  |       |       |       | 13.82 | 7.86  |       |       |  | 14.15 |
|       | 14.08 | 13.85 | 13.85 | 13.90 |       | 13.85 | 13.85 | 13.95 |  |       |
|       | 2.56  | 0.30  | 2.54  |       | 2.46  | 0.30  | 2.36  |       |  |       |

VERHARD-23450\_PRD\_BN\_PRD14

