
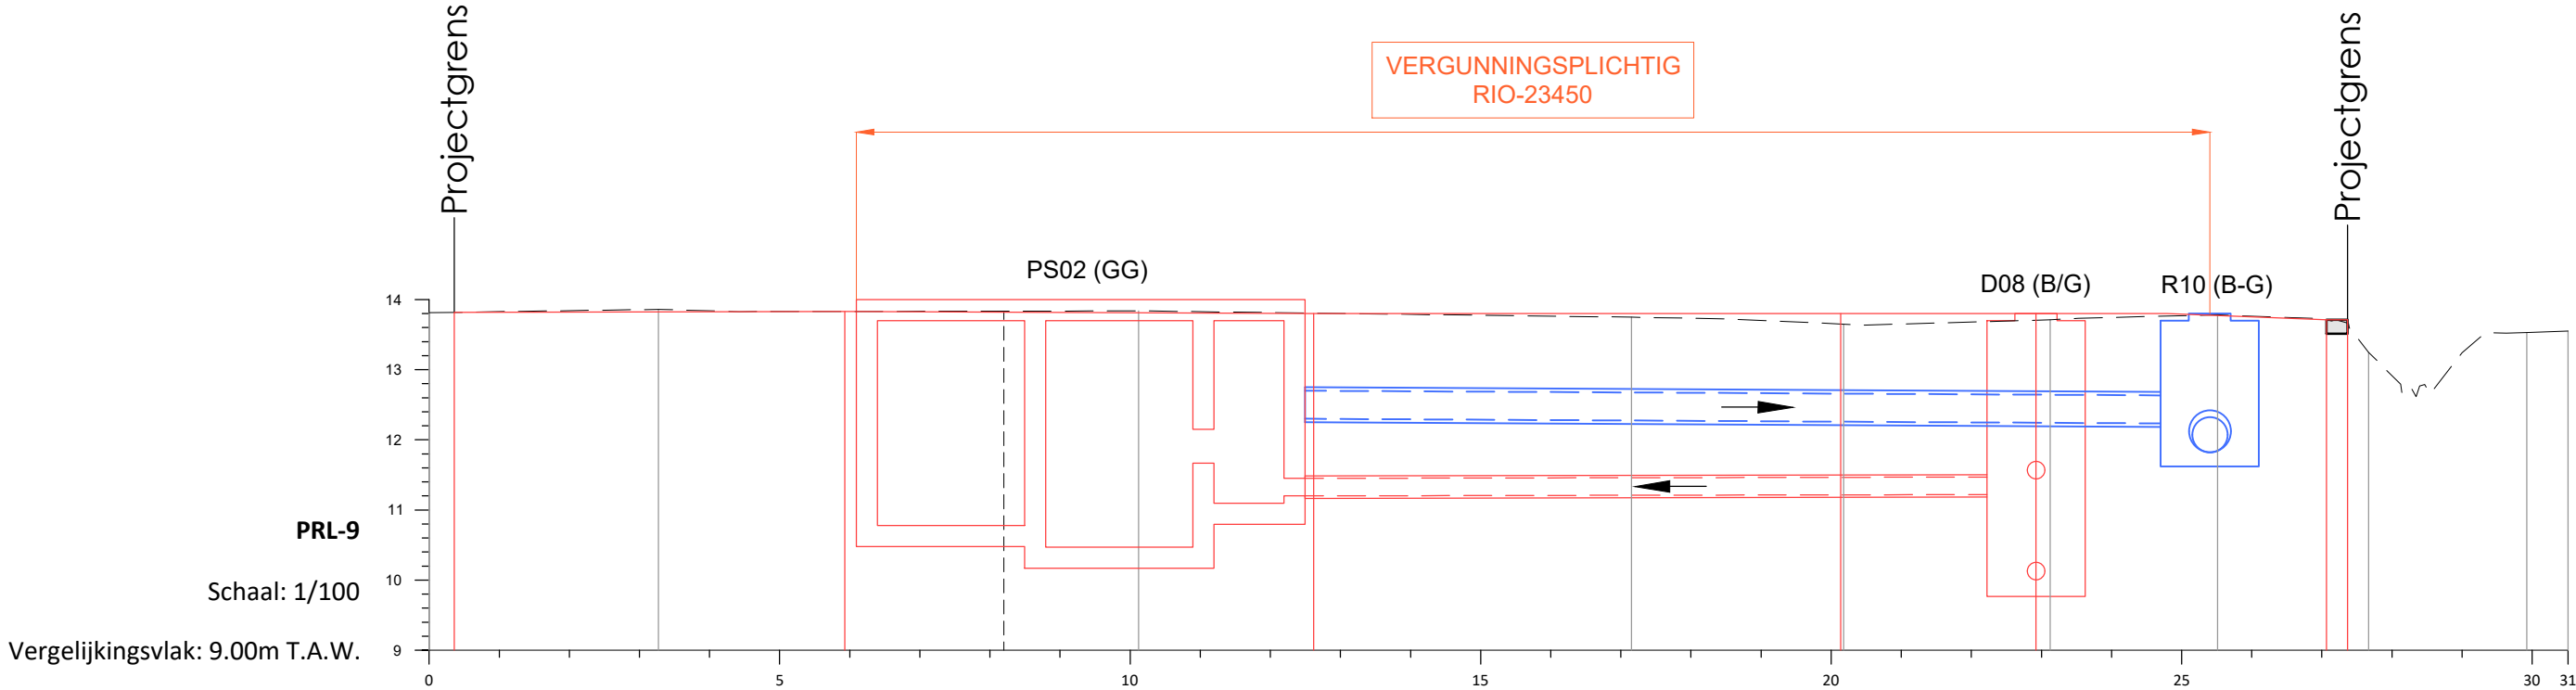


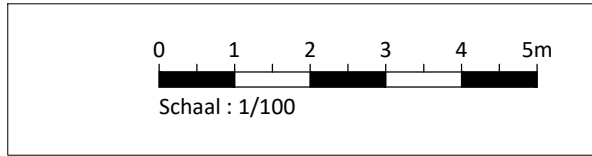

TERREIN	Bestaand	Dwarsprofielen
		Maaiveldpeil BT
		Tussenafstand
	ontwerp	Toekomstig maaiveld
		Tussenafstand

18									
13.86	6.85				13.84	7.03		13.75	3.03
								13.65	2.95
								13.71	2.38
								13.78	2.16
								13.25	2.26
13.82	13.83				13.80	13.80		13.80	13.80
	5.57					7.52		0.30	2.48
	6.69							1.87	2.28
								0.30	0.30

OT RIOLERING	DWA	Tussenafstand
		Diameter + helling
		Bodemhoogte
	RWA	Tussenafstand
		Diameter + helling
		Bodemhoogte

PS02 (GG)			10m		D08 (B/G)	
			G/G/Ø/250 / 1.9‰			
			11.20		11.22	
13m						
R10 (B-G)						
			G/G/Ø/400 / 5.4‰			
			12.30		12.23	