


PRL-6
Lengteschaal: 1/500
Hoogteschaal: 1/100
Vergelijkingsvlak: 10.00m T.A.W.

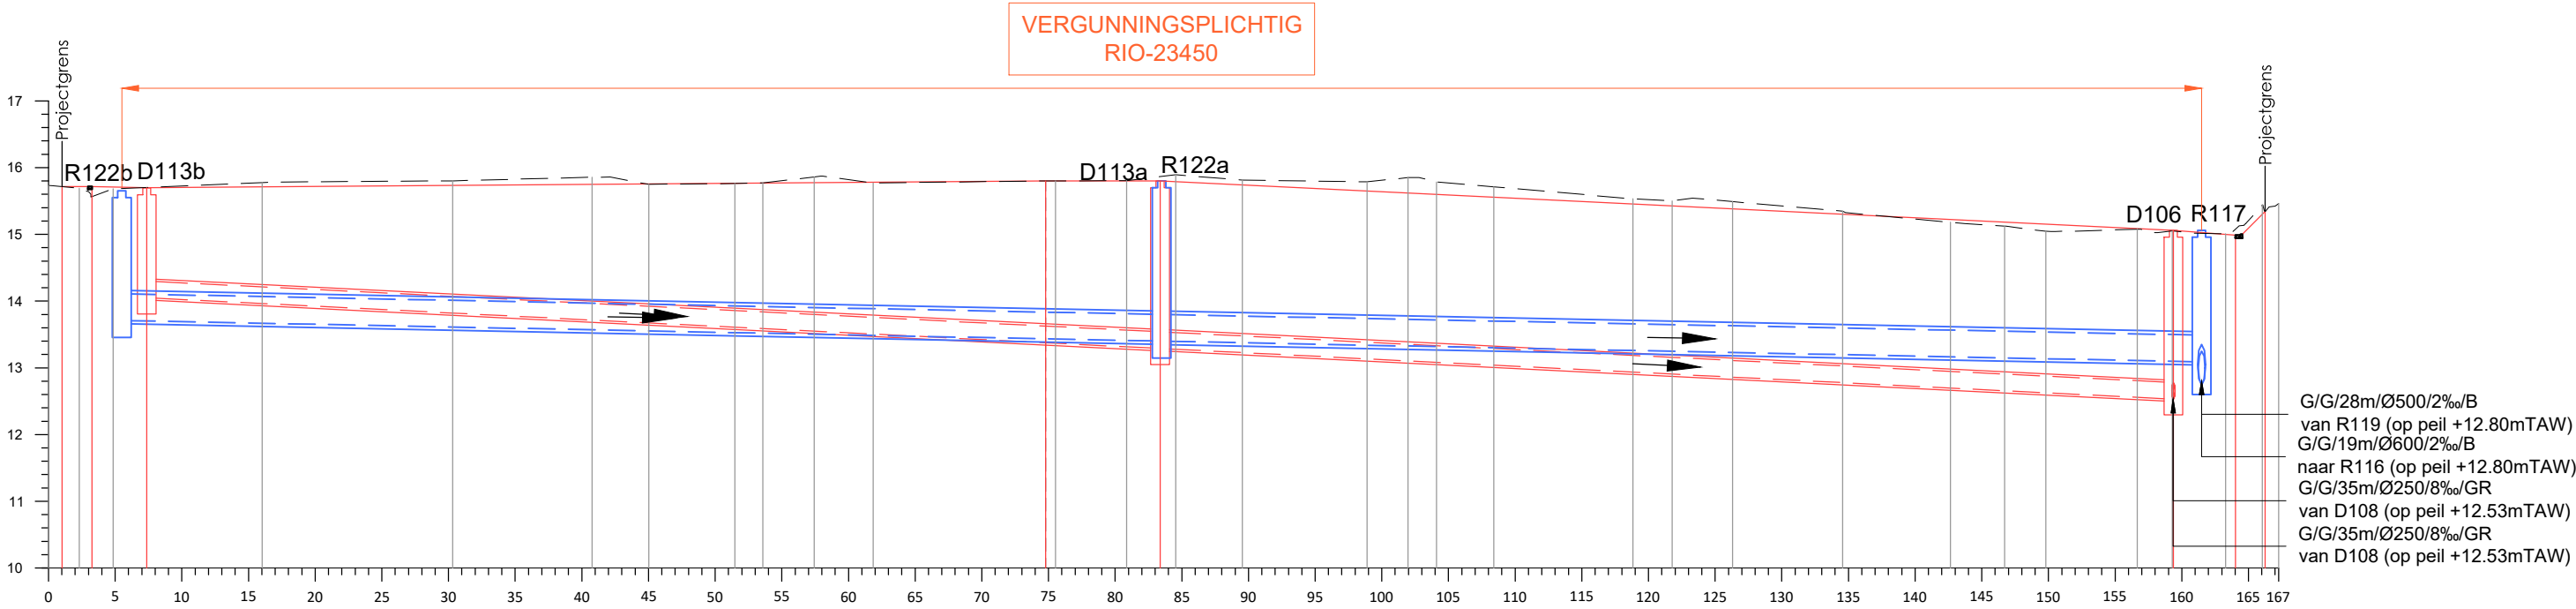

TERREIN	Bestaand	Dwarsprofielen
		Maaiveldpeil BT
		Tussenafstand
	ontwerp	Toekomstig maaiveld
		Tussenafstand

17	
15.69	15.68		15.78		15.80		15.86	15.75	15.76	15.77	15.86	15.77		15.80	15.80	15.89	15.81		15.79	15.85	15.79	15.71		15.53	15.50	15.49		15.35		15.18	15.12	15.05		15.08	15.05	15.01	15.44			
2.54		11.19		14.29		10.45	4.25	6.45	2.11	3.83	4.42		13.68	5.34	3.68	5.00		9.35	3.07	2.12	4.32		10.43	2.95	4.53		8.24		8.09	4.07	3.09		6.86	2.62	3.99	2.77				
15.72	15.72	15.70												15.80												15.80												15.06	15.06	15.35
1.96	0.10		67.42											8.59	76.00												4.67											0.10	2	

OT RIOLERING	DWA	Tussenafstand
		Diameter + helling
		Bodemhoogte
	RWA	Tussenafstand
		Diameter + helling
		Bodemhoogte

D113b		76m	D113a		76m	D106	
	G/G/Ø/250 / 10.0‰				G/G/Ø/250 / 10.0‰		
	14.05		13.29 13.29			12.53	
R122b		78m	R122a		78m	R117	
	G/G/Ø/400 / 4.0‰				G/G/Ø/400 / 4.0‰		
	13.71		13.40 13.40			13.09	

RIO-23450_PRL_BN_PRL-6

