


TERREIN	Bestaand	Dwarsprofielen
		Tussenafstand
		Maaiveldpeil BT
	ontwerp	Toekomstig maaiveld
		Tussenafstand

PRL-9
Schaal: 1/100
Vergelijkingsvlak: 9.00m T.A.W.

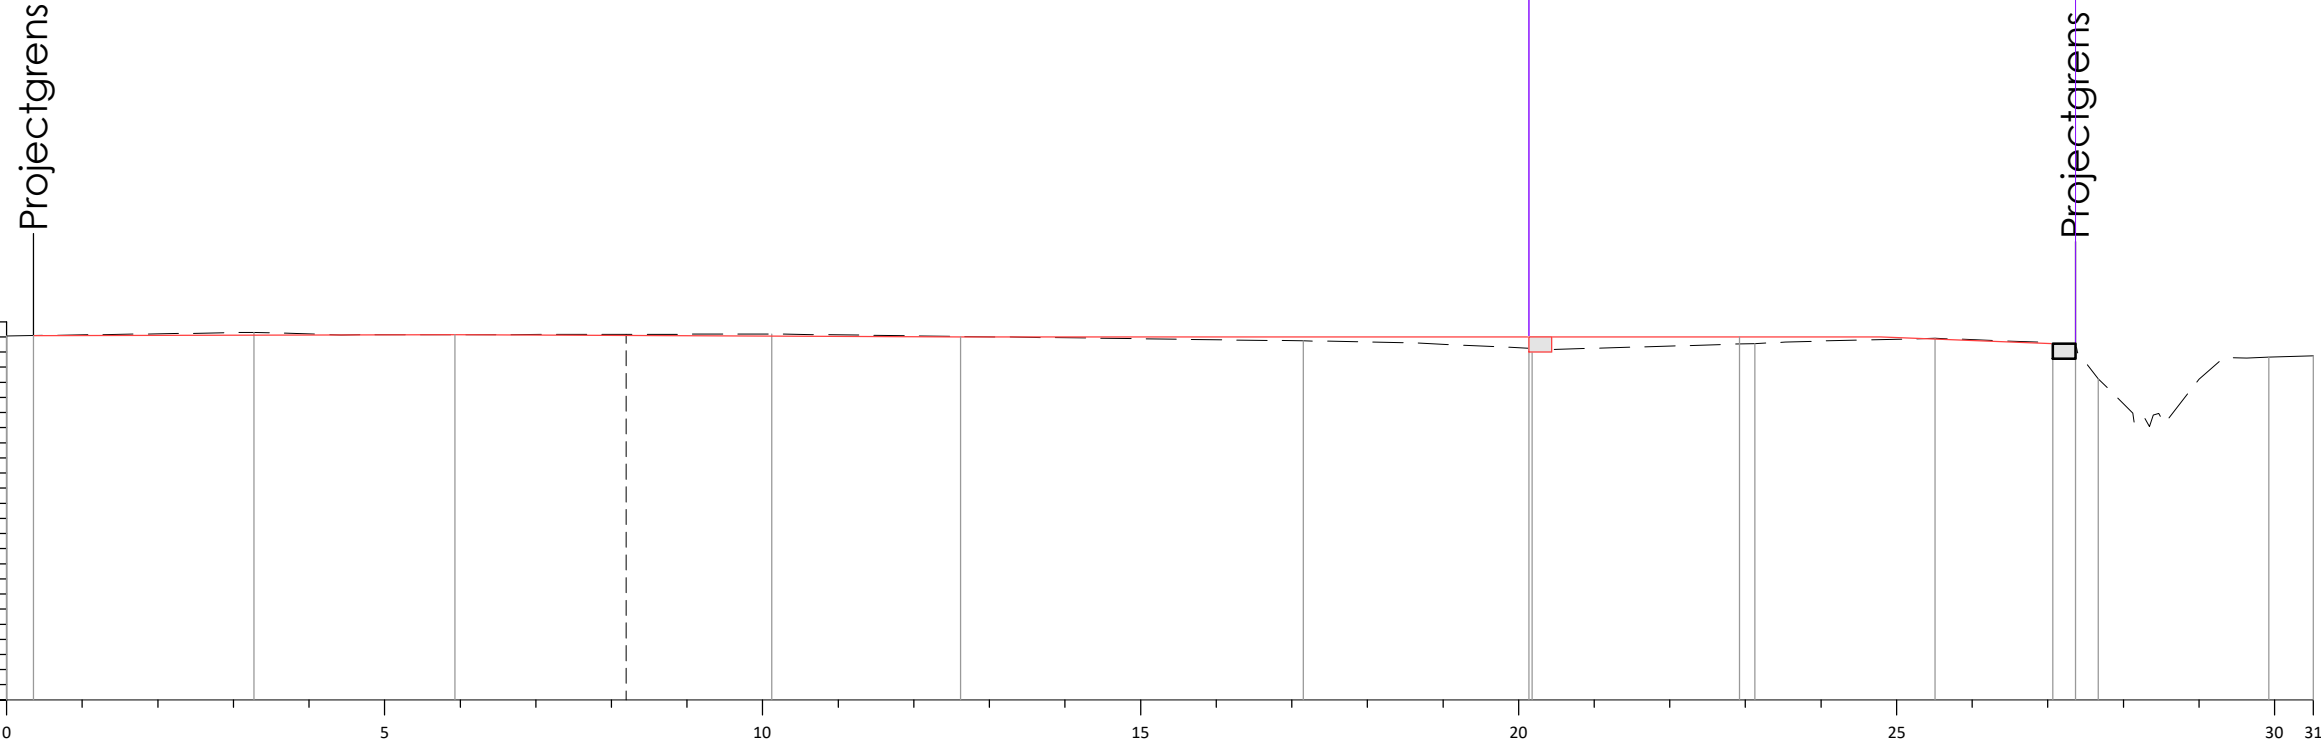

18									
	6.85			7.03			3.03	2.95	2.38
13.86	13.84			13.75			13.65	13.71	13.78
13.82	13.83			13.80			13.80	13.80	13.80
5.57	6.69			7.52			0.30	2.48	1.87
							2.28	0.30	