


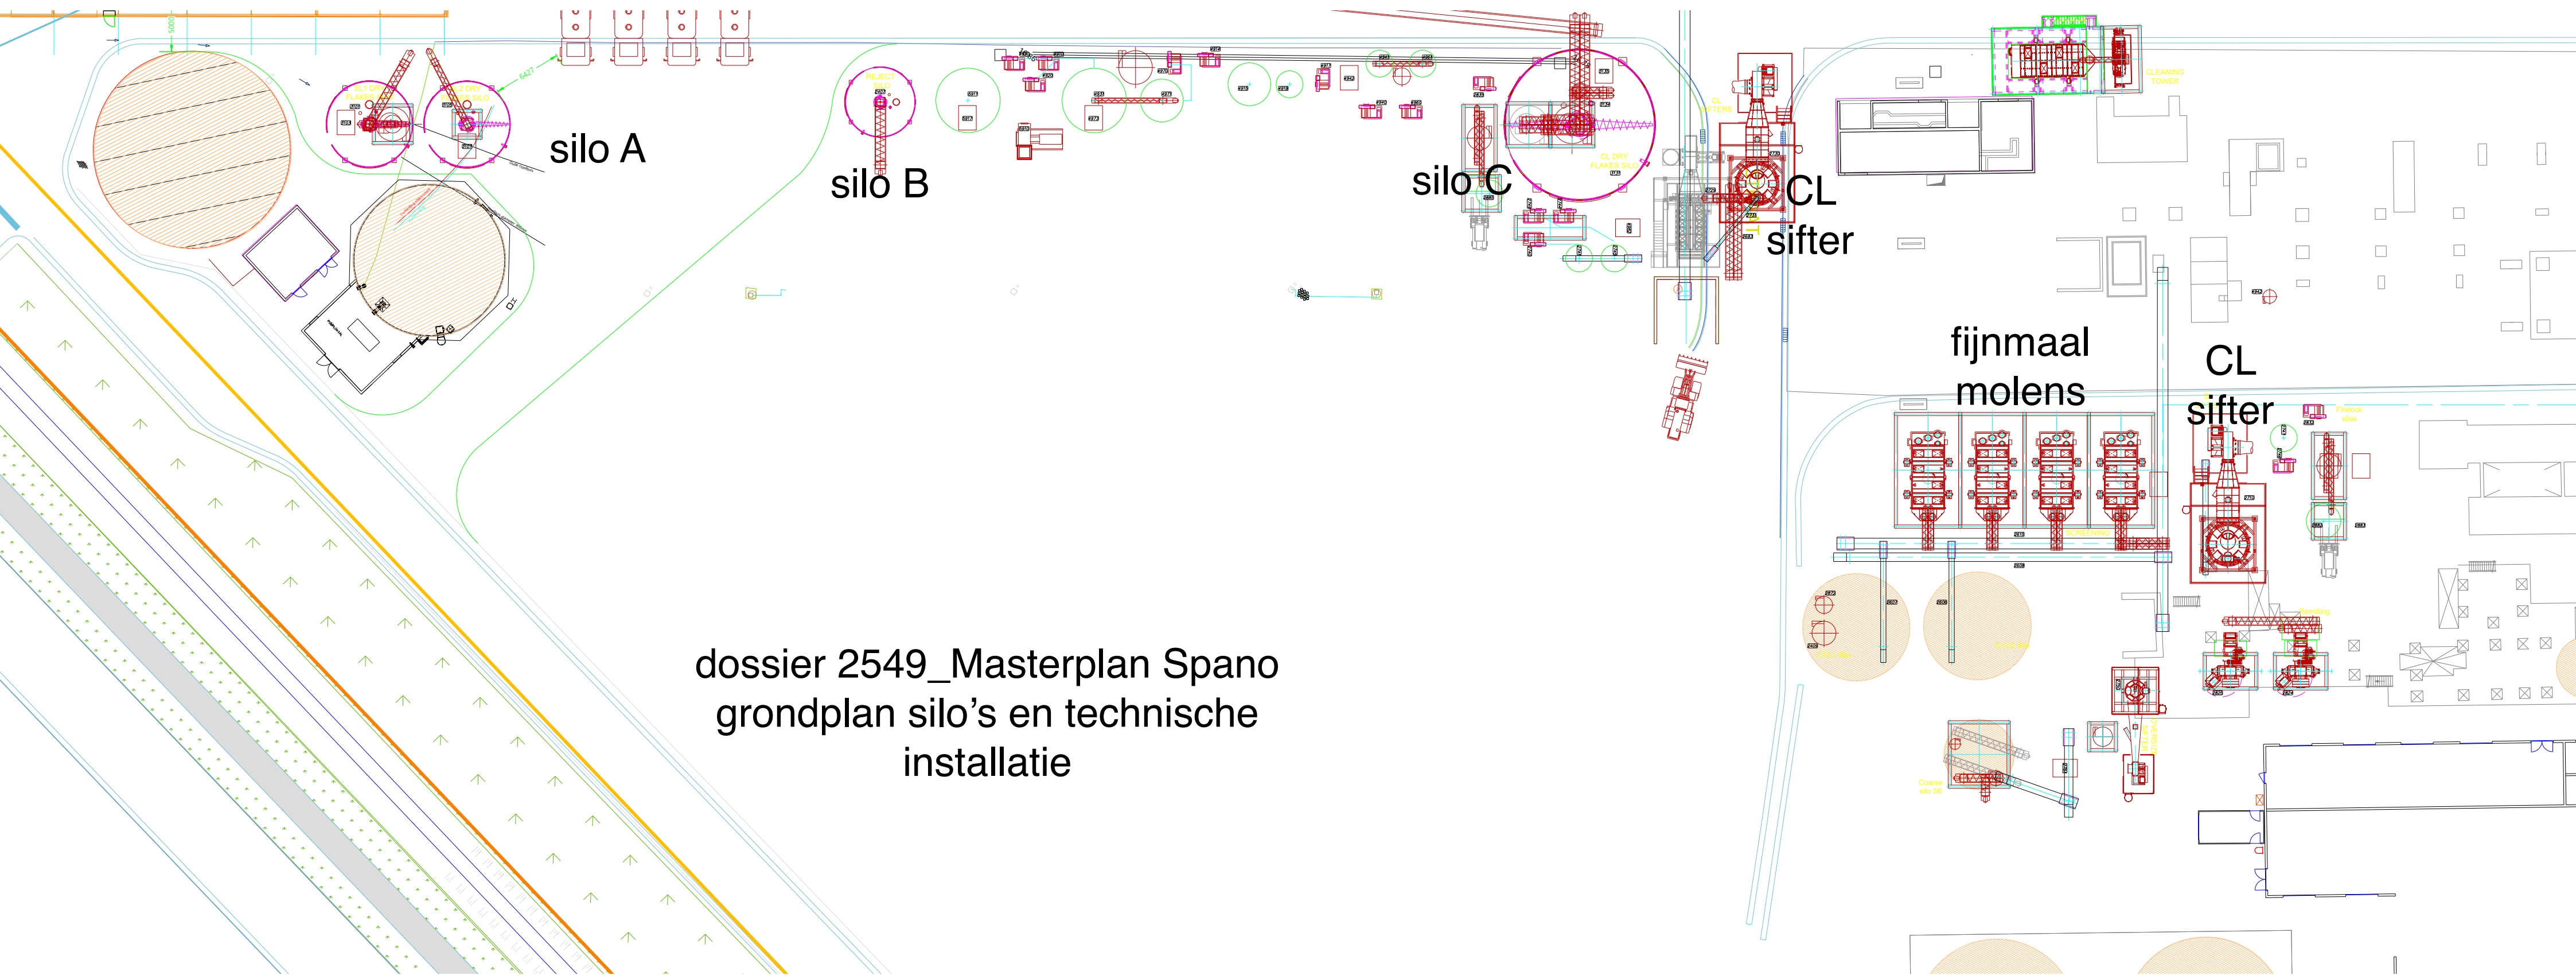

dossier 2549_Masterplan Spano
grondplan silo's en technische
installatie