


C:\Users\E285061\Mohawk Industries\Projects BE-OOS-IS - Masterplan\050. Layout - Drawings\General layout\1060-1006032-11-C-\$ilos SL + CL with cyclones wind sifters.dwg, (1) A3, 1/06/2026 8:51:57


Weight cyclone,
rotary valve and steel
structure: 8.783 kg

Weight extinguishing
water cyclone: 16.000 kg


SL1 en SL2 (V=904 m³):
Dinternal=3,57 m
Hinternal=4,28 m,
Top cyclone +28,30 m

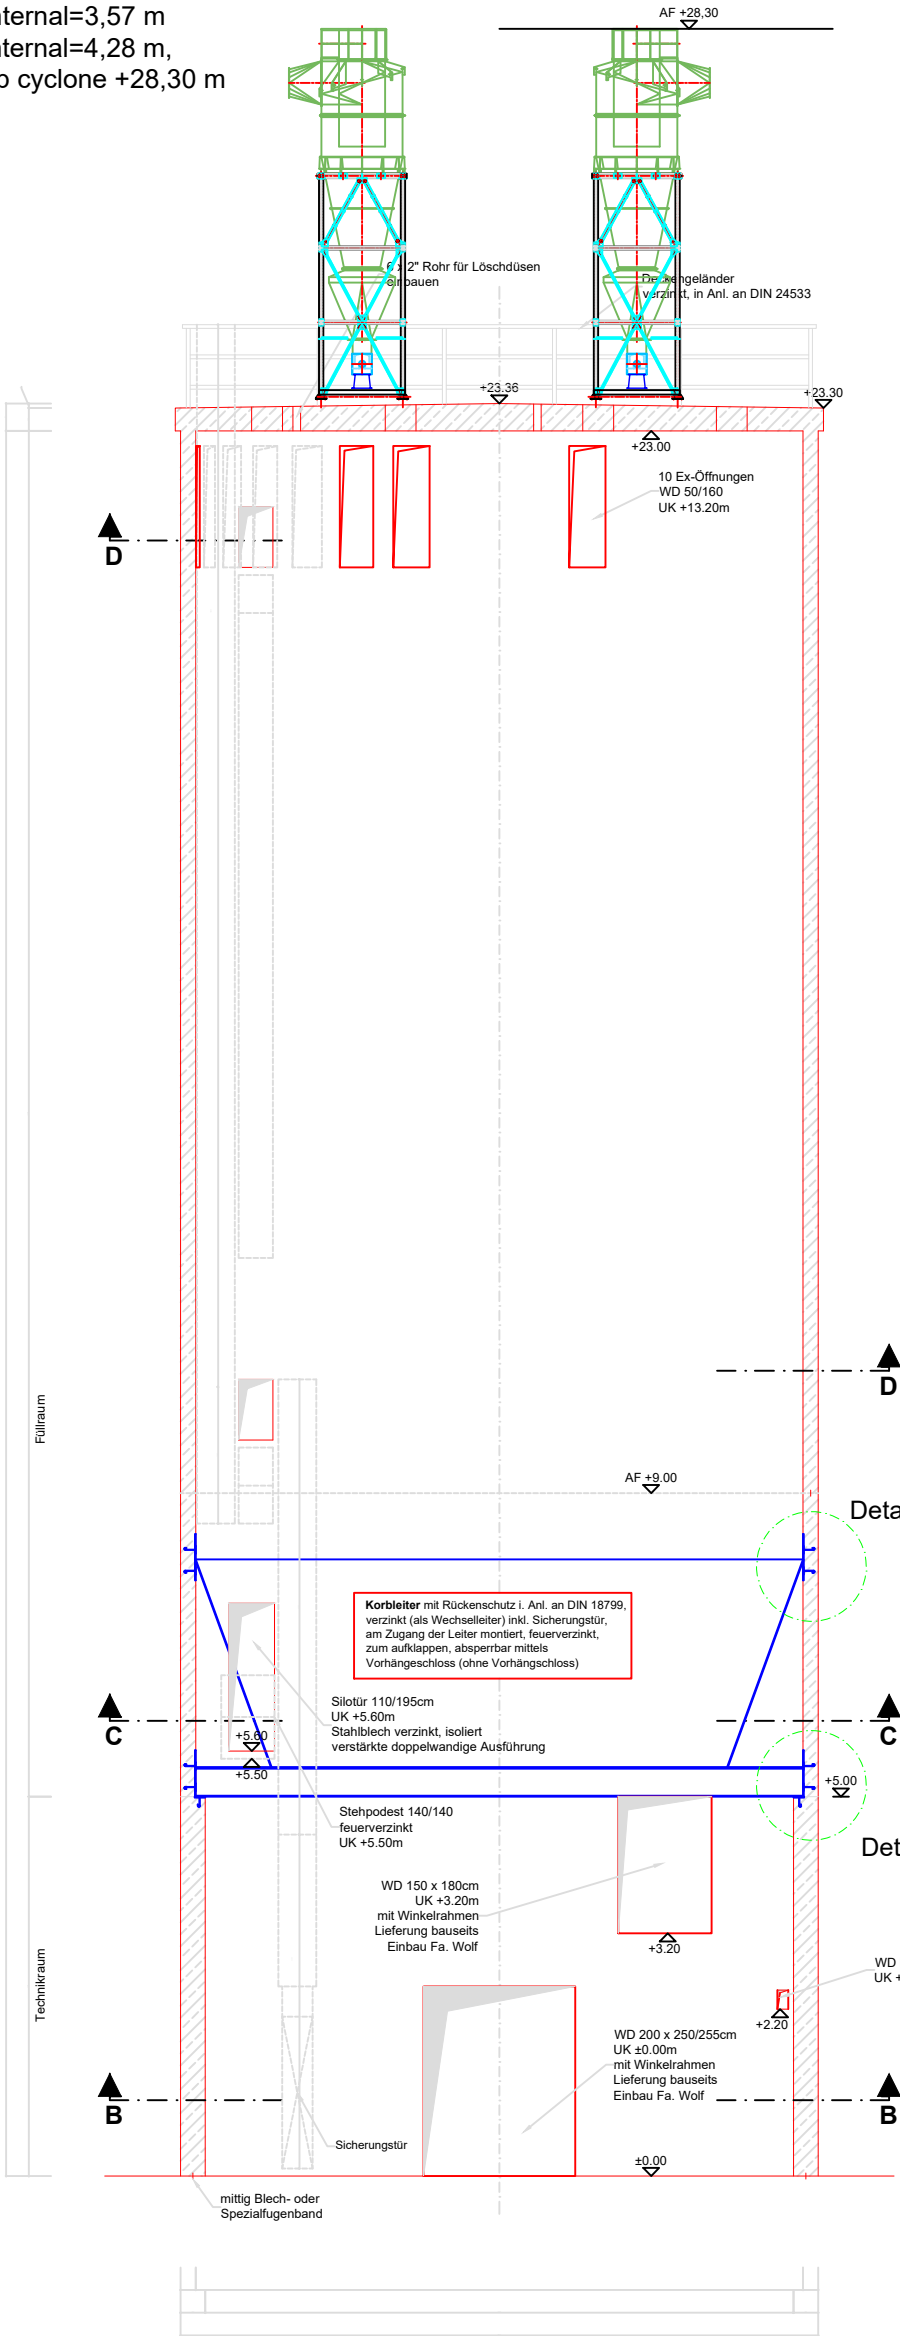


Schnitt D-D (Füllraum)

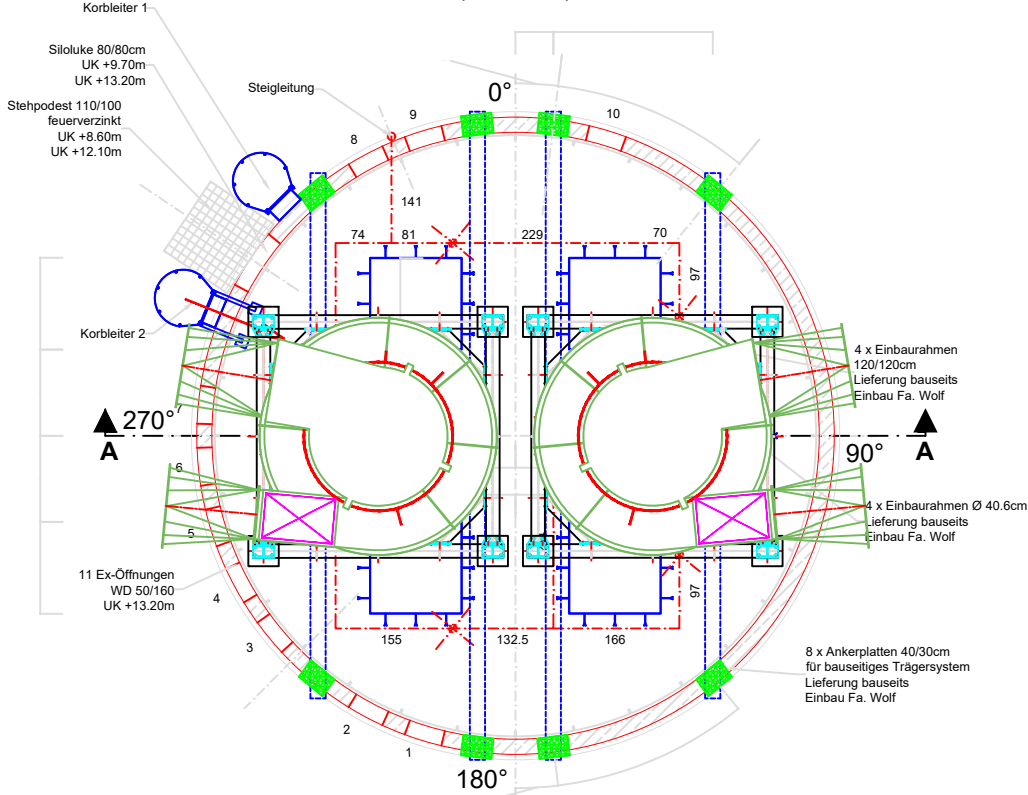

Schnitt C-C (Füllraum)

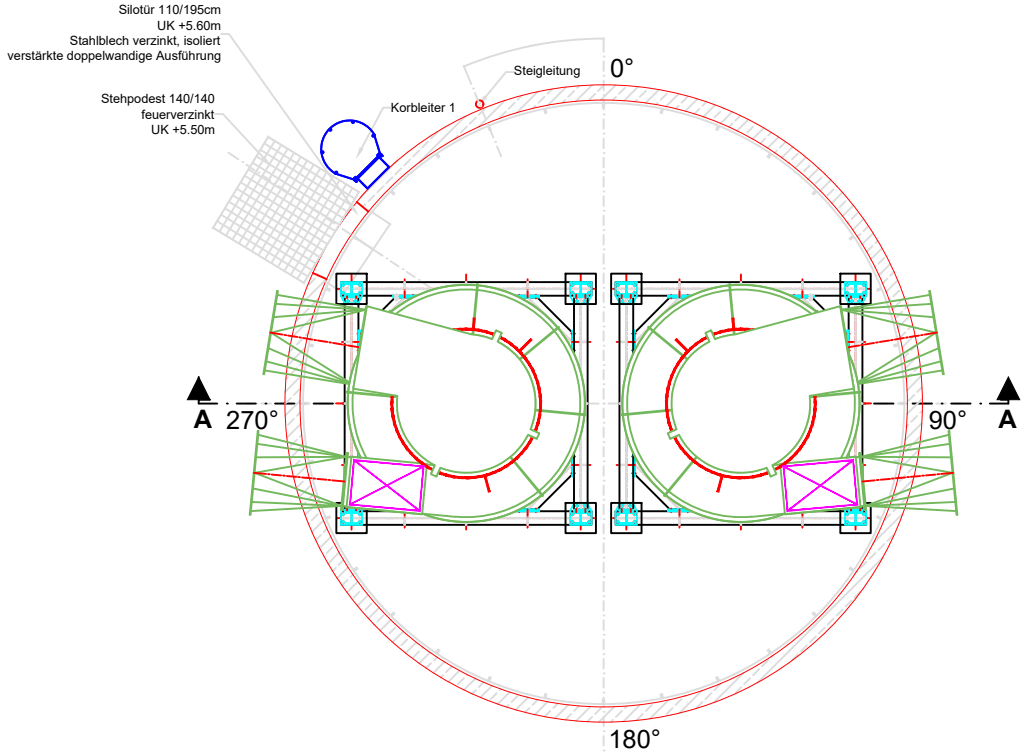

Schnitt B-B (Technikraum)

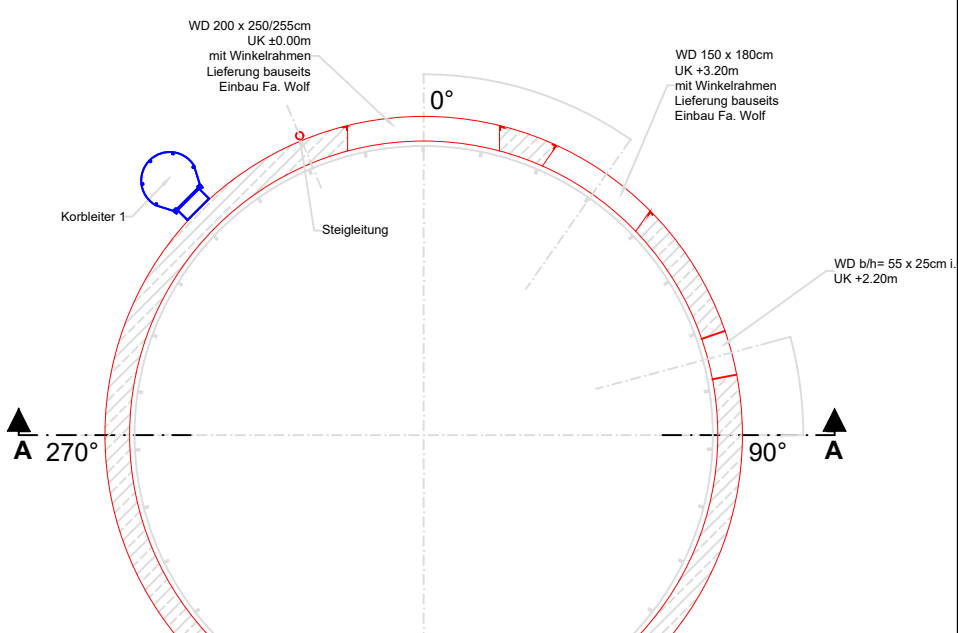

DIVISION PANELS

Ingelmunstersteenweg 229 - 8780 Oostrozebeke - Belgium - www.unilin.com

Title: Silo SL1 and SL2 V=904 m³, Dint=8 m, Hint=18 m			
Created by:	Maarten Desmet	Drawing Nr:	1060-1006032-11
Approved by:	Ivan Zutterman	Project:	Masterplan Spano
Date:	01/06/2026	Status:	Project
		Rev:	C
		Scale:	1/100
		Size:	A3
		Sheet:	1