


C:\Users\E285061\Mohawk Industries\Projects BE-OOS-IS - Masterplan\050. Layout - Drawings\General layout\1060-1006032-11-C-\$ilos SL + CL with cyclones wind sifters.dwg, (7) A3, 2/06/2026 12:56:51

Reject (V=350m³):
Top cyclone +23,30 m

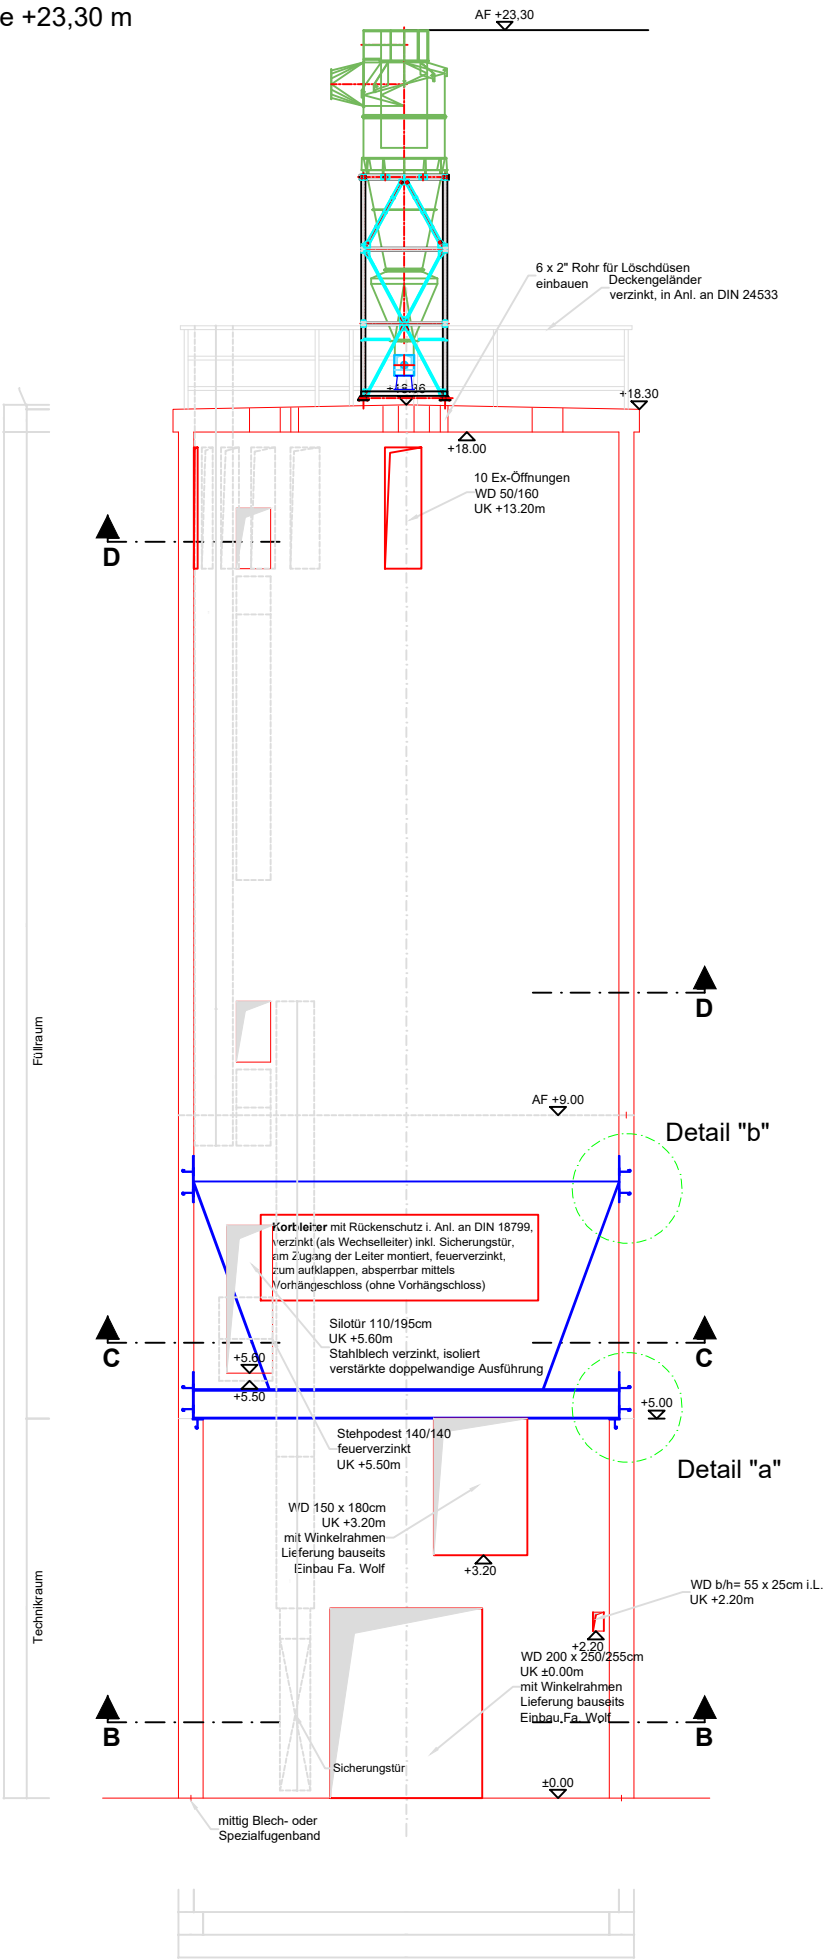



DIVISION PANELS

Ingelmunstersteenweg 229 - 8780 Oostrozebeke - Belgium - www.unilin.com

Title:

Reject Silo
V=350 m³, Dint=6 m, Hint=18 m

Created by:	Maarten Desmet	Drawing Nr:	1060-1006032-11	Rev:	C	Scale:	1/100
Approved by:	Ivan Zutterman	Project:	Masterplan Spano			Size:	A3
Date:	01/06/2026	Status:	Project			Sheet:	1