


vergunningsplichtig
RIO-23450

VERGUNNINGSPLICHTIG
VERHARD-23450

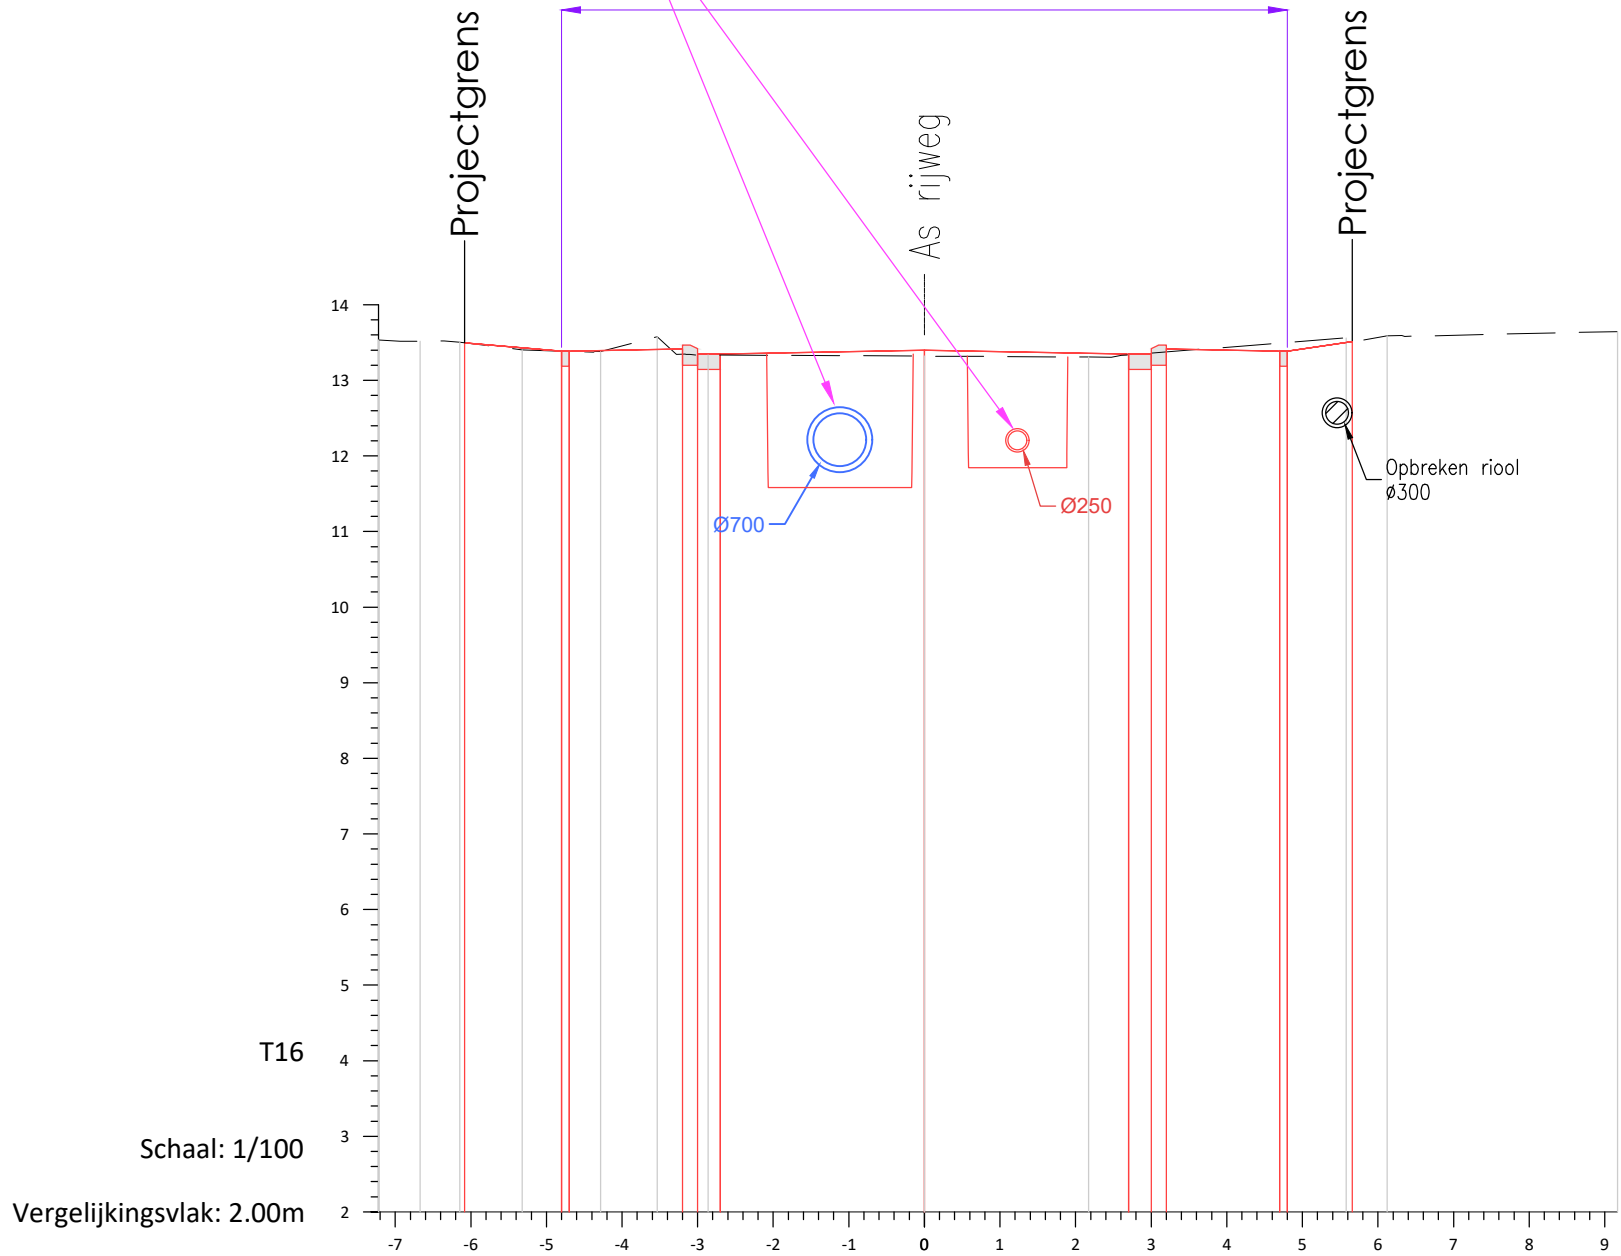

Bestaand	Maaiveldpeil
	Tussenafstand
Ontwerp	Maaiveldpeil
	Tussenafstand

13.54	13.32										13.65
7.22					9.17						
13.50	13.38	13.42	13.35	13.35	13.40	13.35	13.35	13.42	13.38	13.51	
1.28	0.10	1.50	0.30	2.70	2.70	0.30	1.50	0.10	0.86		

BA_23450_T_BN_T16

