


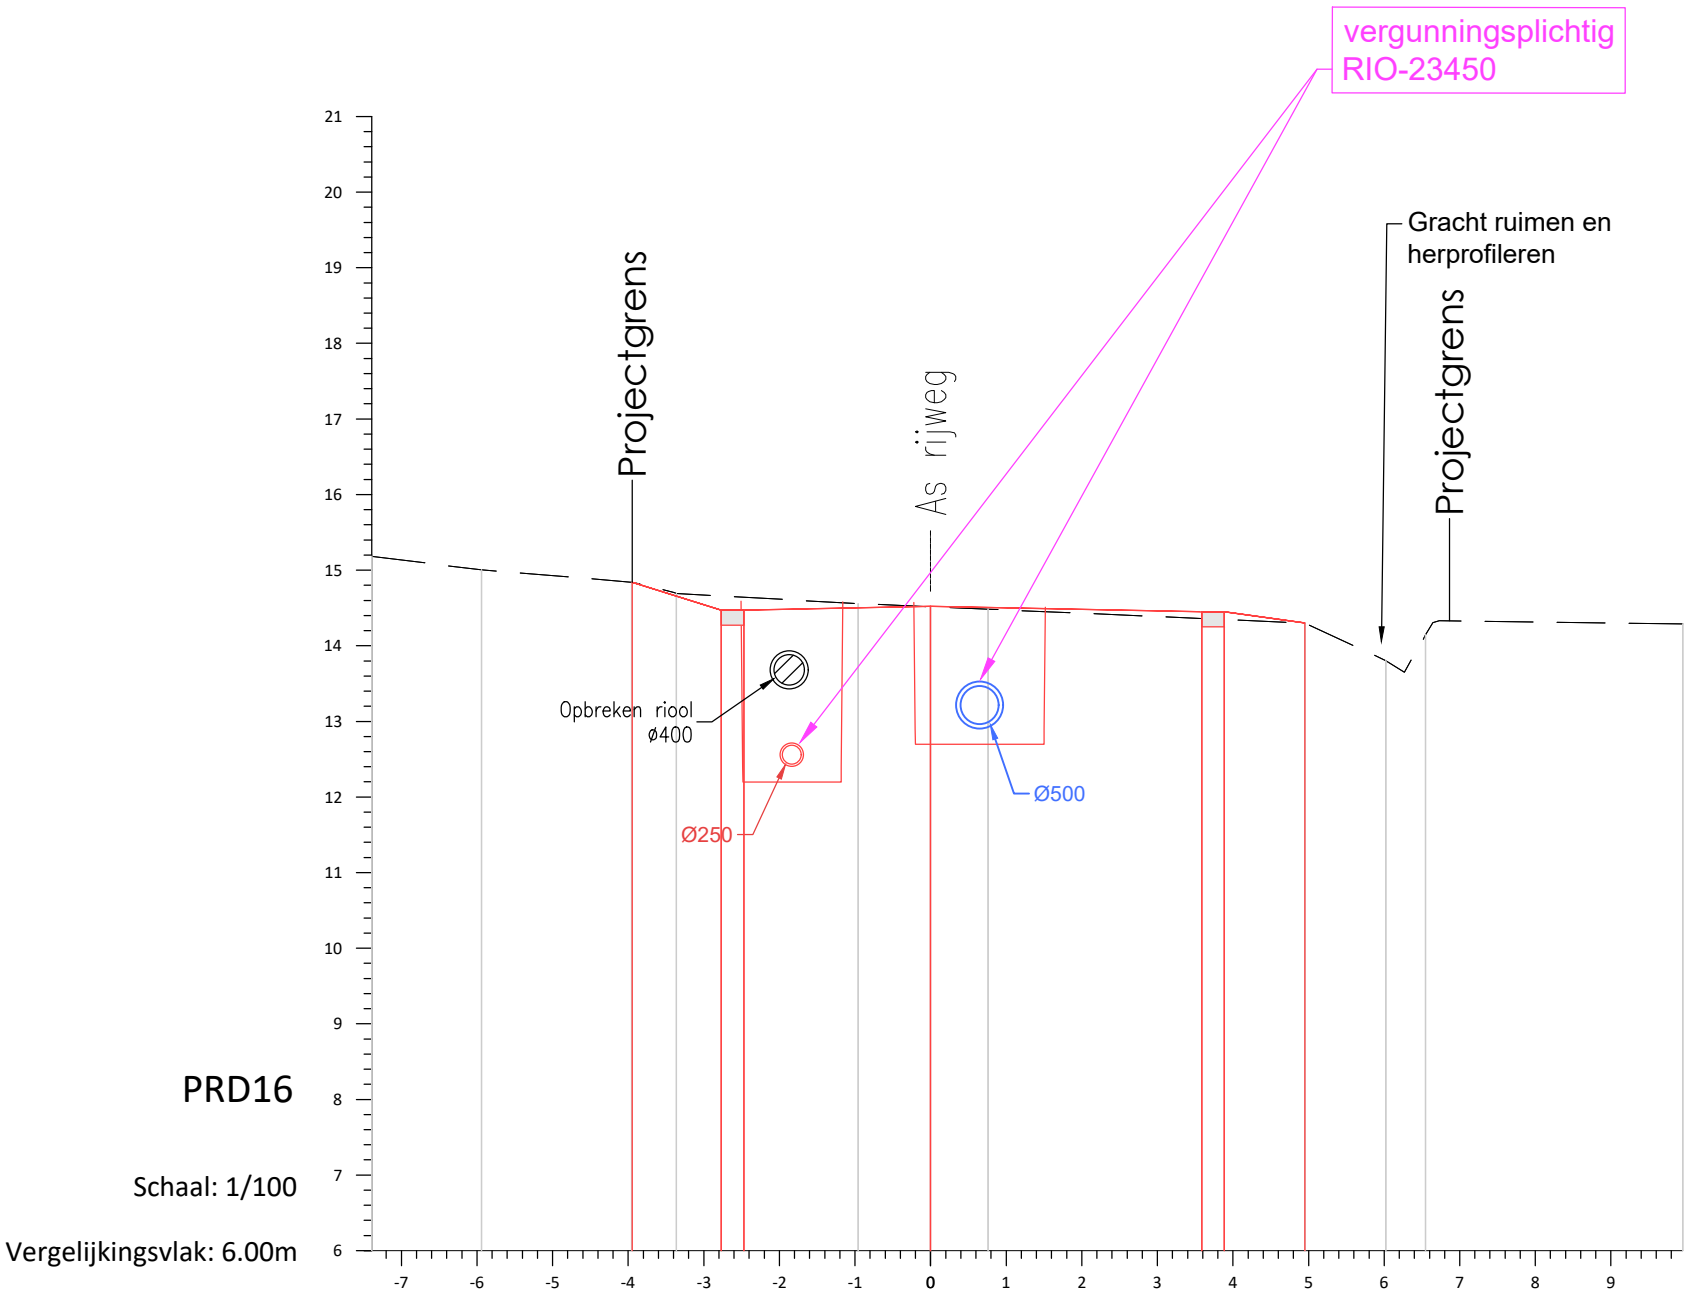

Bestaand	Maaiveldpeil
	Tussenafstand
Ontwerp	Maaiveldpeil
	Tussenafstand

15.18				14.52	14.29			
7.39					9.95			
14.84	14.47	14.47		14.52	14.45	14.45	14.30	
	1.18	0.30	2.47		3.59	0.30	1.06	

RIO-23450_PRD_BN_PRD16

