


vergunningsplichtig
RIO-23450

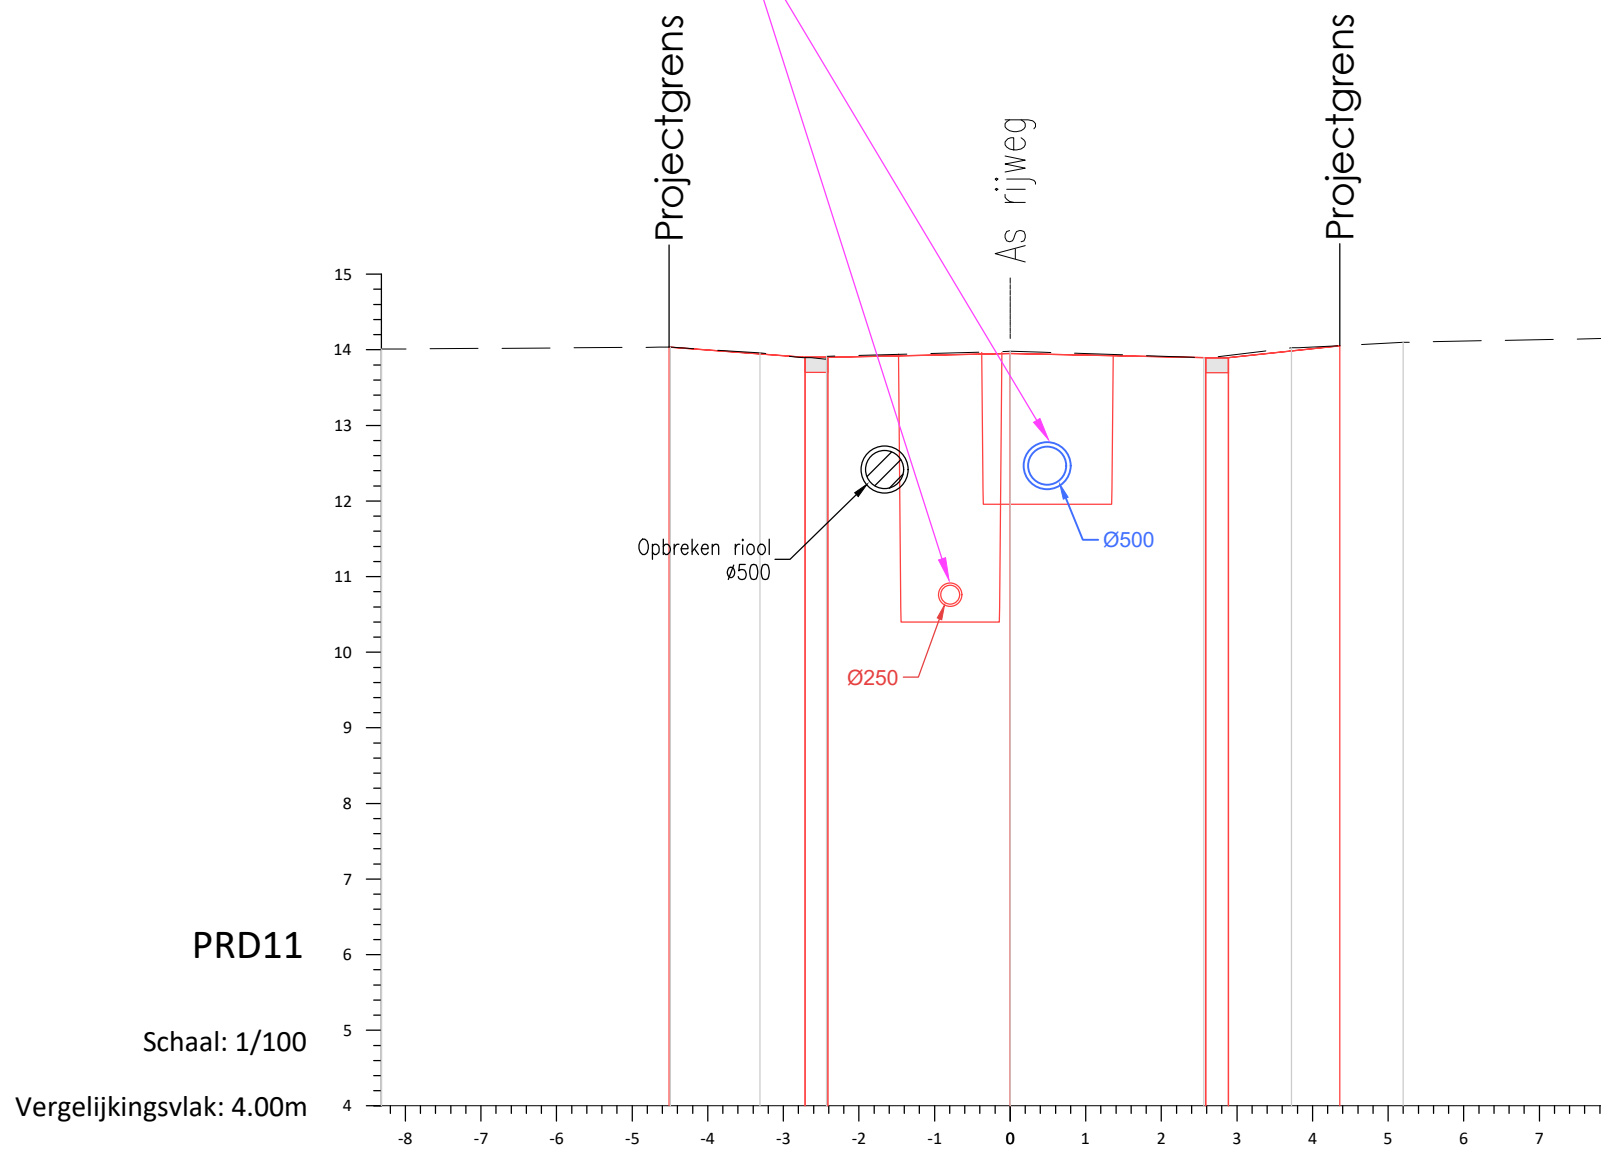

Bestaand	Maaiveldpeil
	Tussenafstand
Ontwerp	Maaiveldpeil
	Tussenafstand

14.01		13.98				14.15			
		7.09				7.66			
		14.04	13.90	13.90	13.95	13.90	13.90	14.05	
			1.80	0.30	2.41	2.59	0.30	1.47	

RIO-23450_PRD_BN_PRD11

