


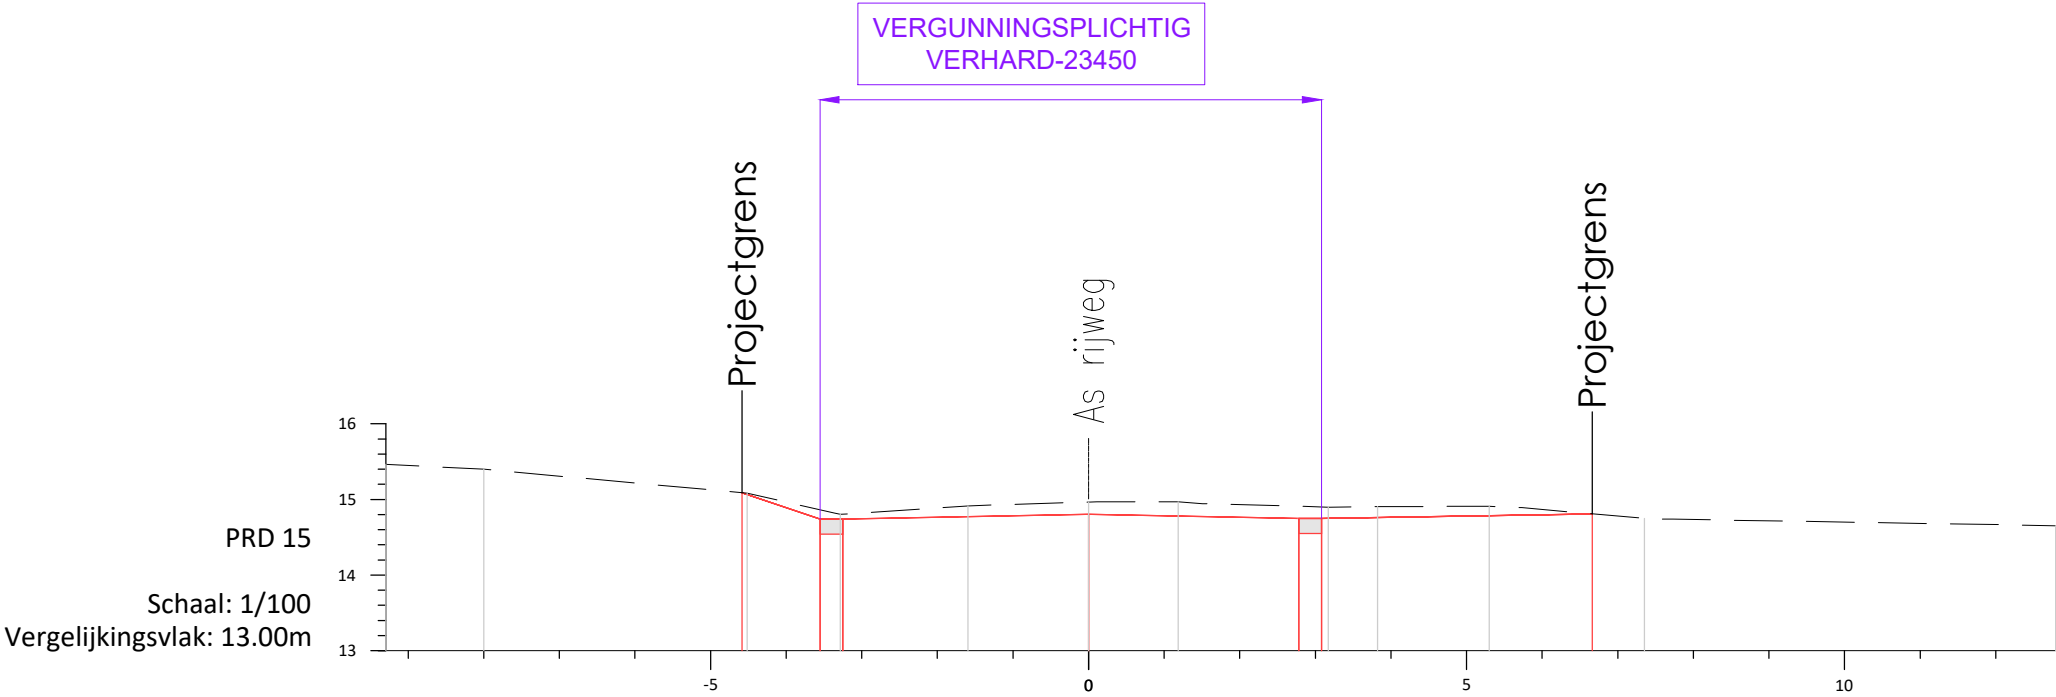

Bestaand	Maaiveldpeil
	Tussenafstand
Ontwerp	Maaiveldpeil
	Tussenafstand

15.46					14.97					14.65
	9.29				12.79					
	15.09	14.74	14.74		14.81	14.75	14.75		14.81	
		1.03	0.30	3.25		2.78	0.30	3.58		

VERHARD-23450_PRD_BN_PRD15

