


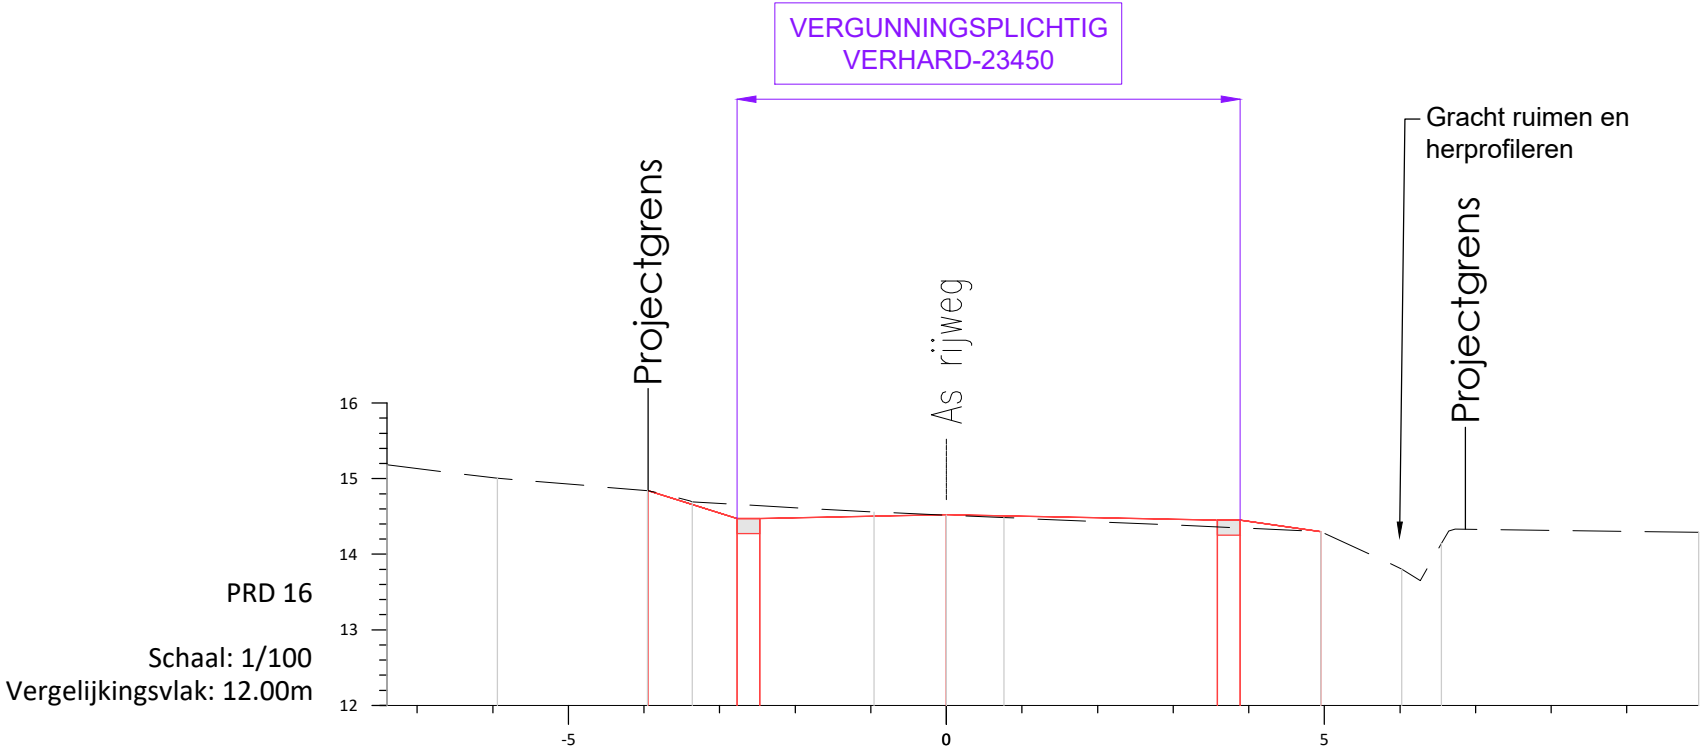

Bestaand	Maaiveldpeil
	Tussenafstand
Ontwerp	Maaiveldpeil
	Tussenafstand

15.18	7.40				14.52	9.95				14.29
	14.84	14.47	14.47	14.52		14.45	14.45	14.30		
		1.18	0.30	2.47		3.59	0.30	1.06		

VERHARD-23450_PRD_BN_PRD16

