



DETAIL PS02
schaal:1/50

GRONDPLAN:

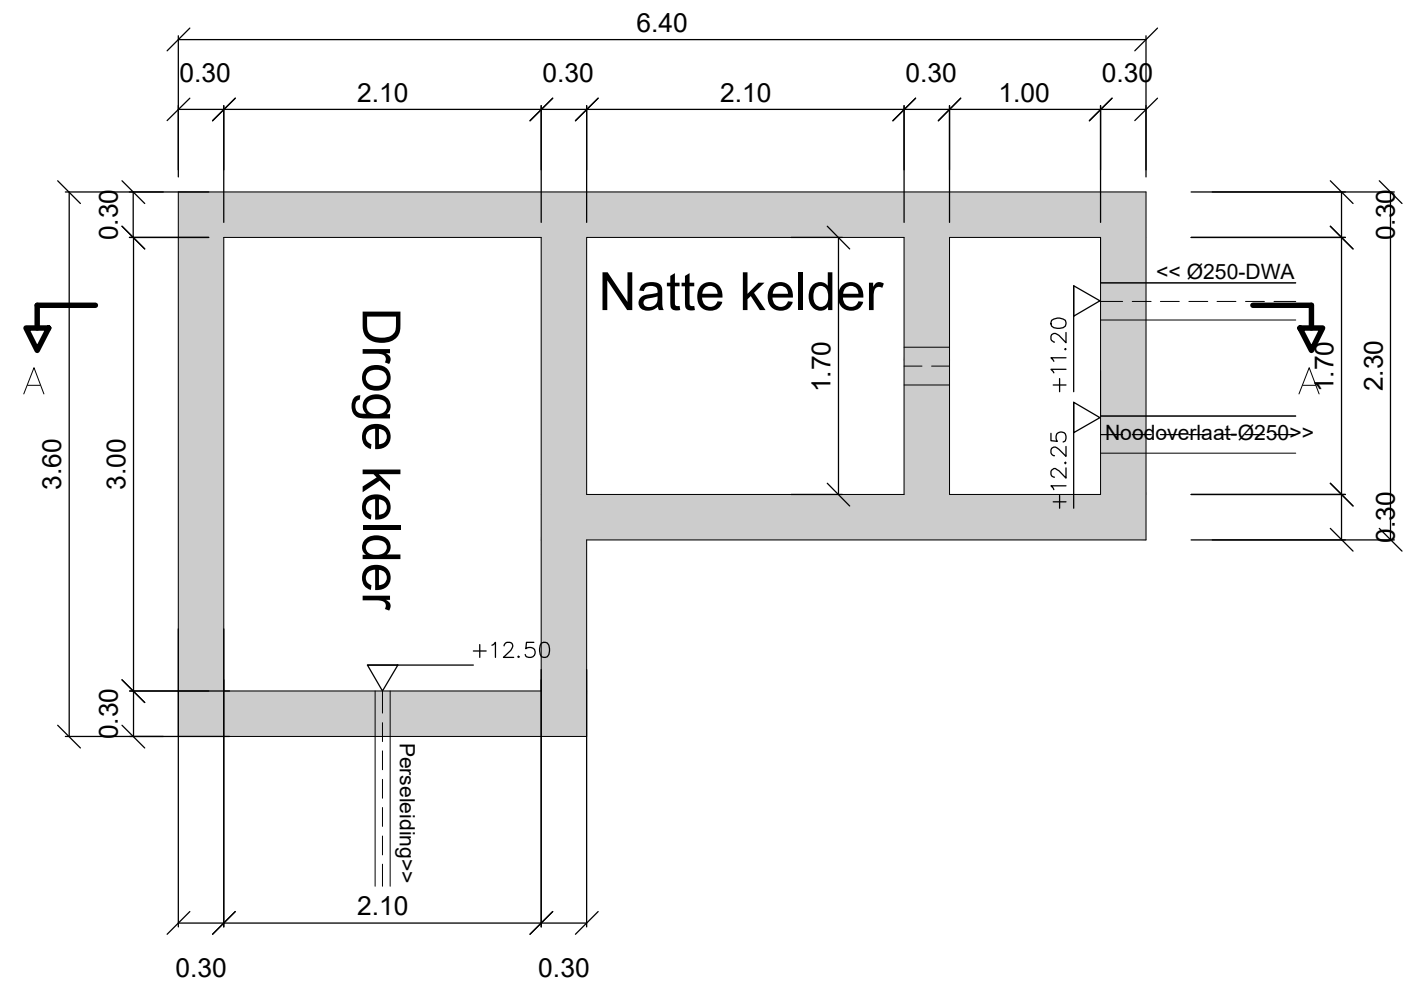

DOORSNEDE A-A:

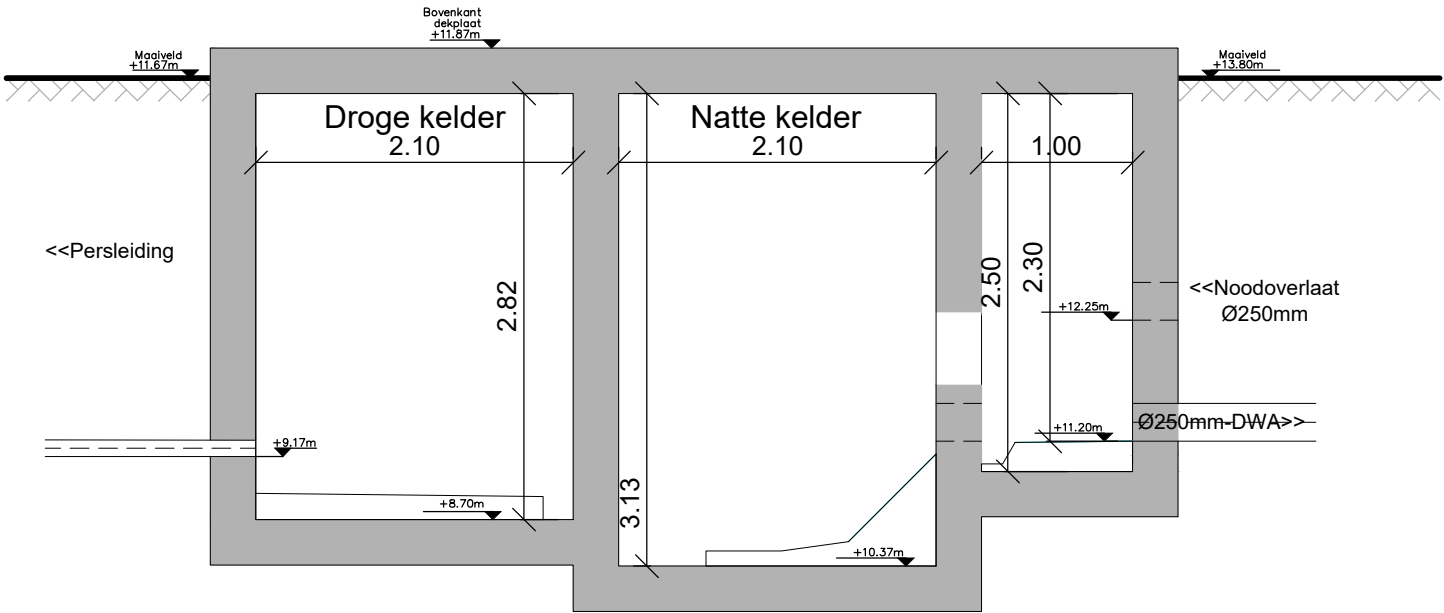

DWA-ORB3006_C_1

